


THE LAND ABOVE

Marie Schild
MAIA - 2024

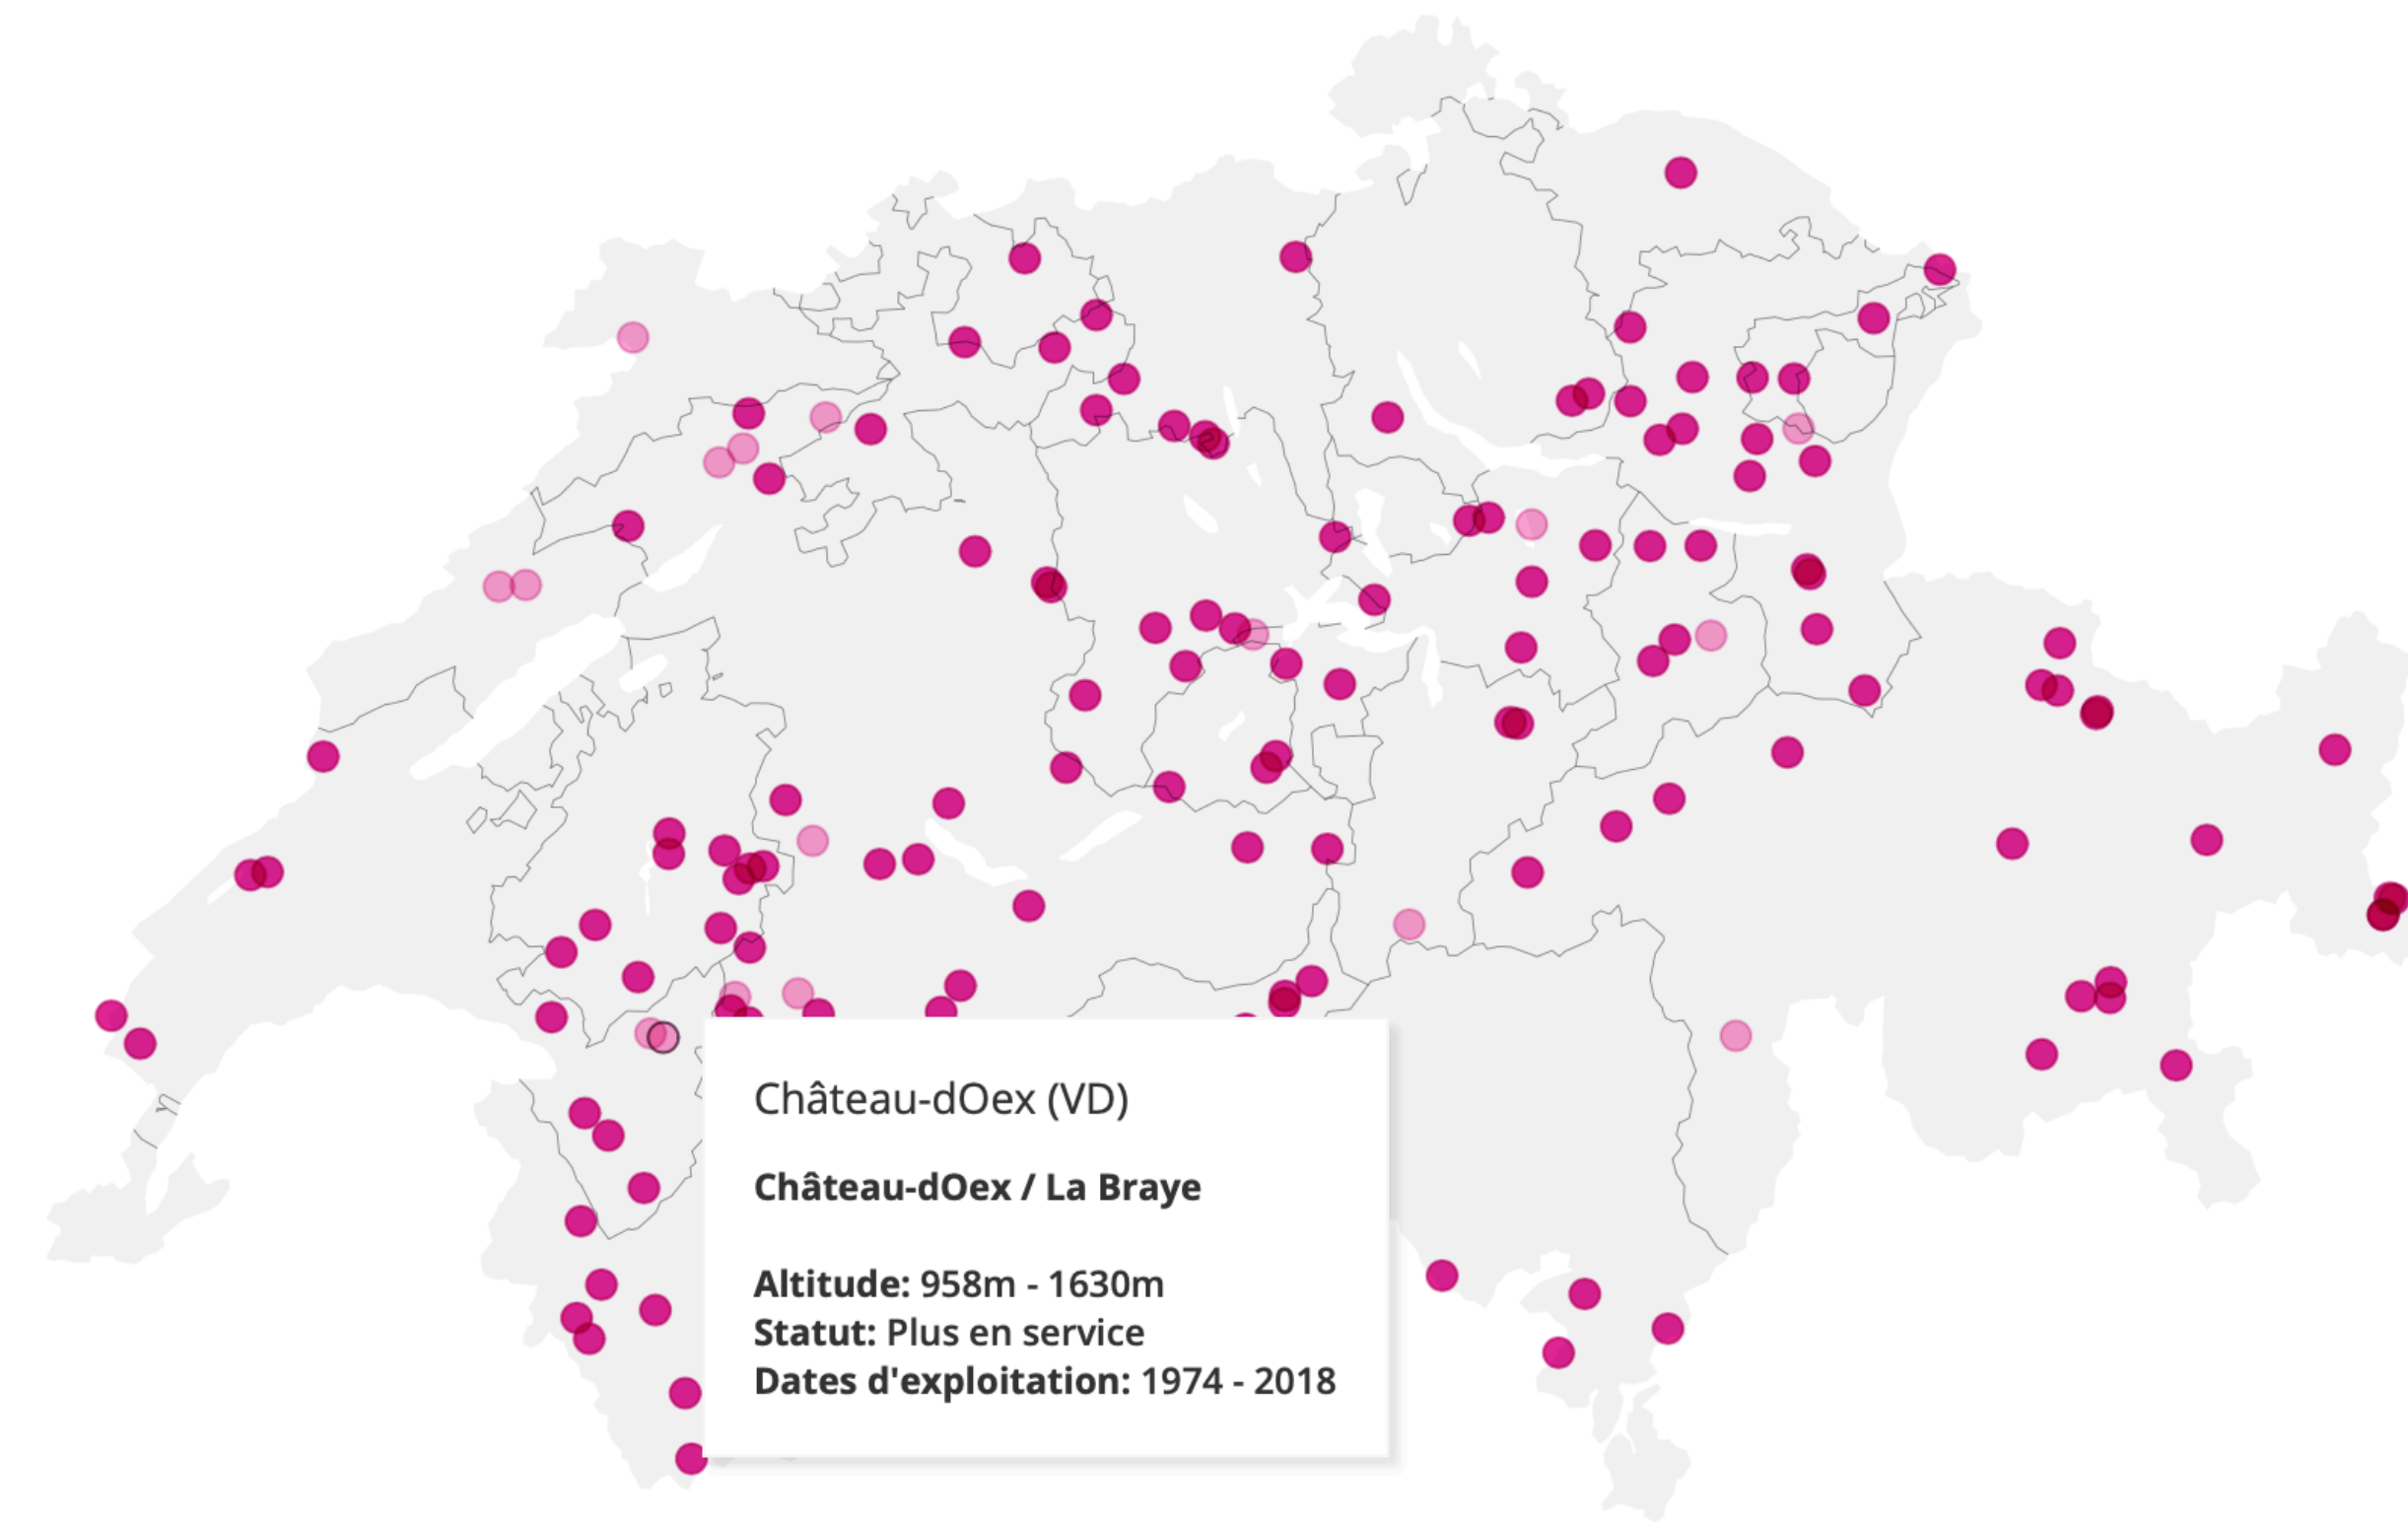

- dismantled
- not in use anymore

actual state of swiss skiing resort



Château-d'Oex (VD)


Château-d'Oex / La Braye



Altitude: 958m - 1630m
Statut: Plus en service
Dates d'exploitation: 1974 - 2018



not in use anymore



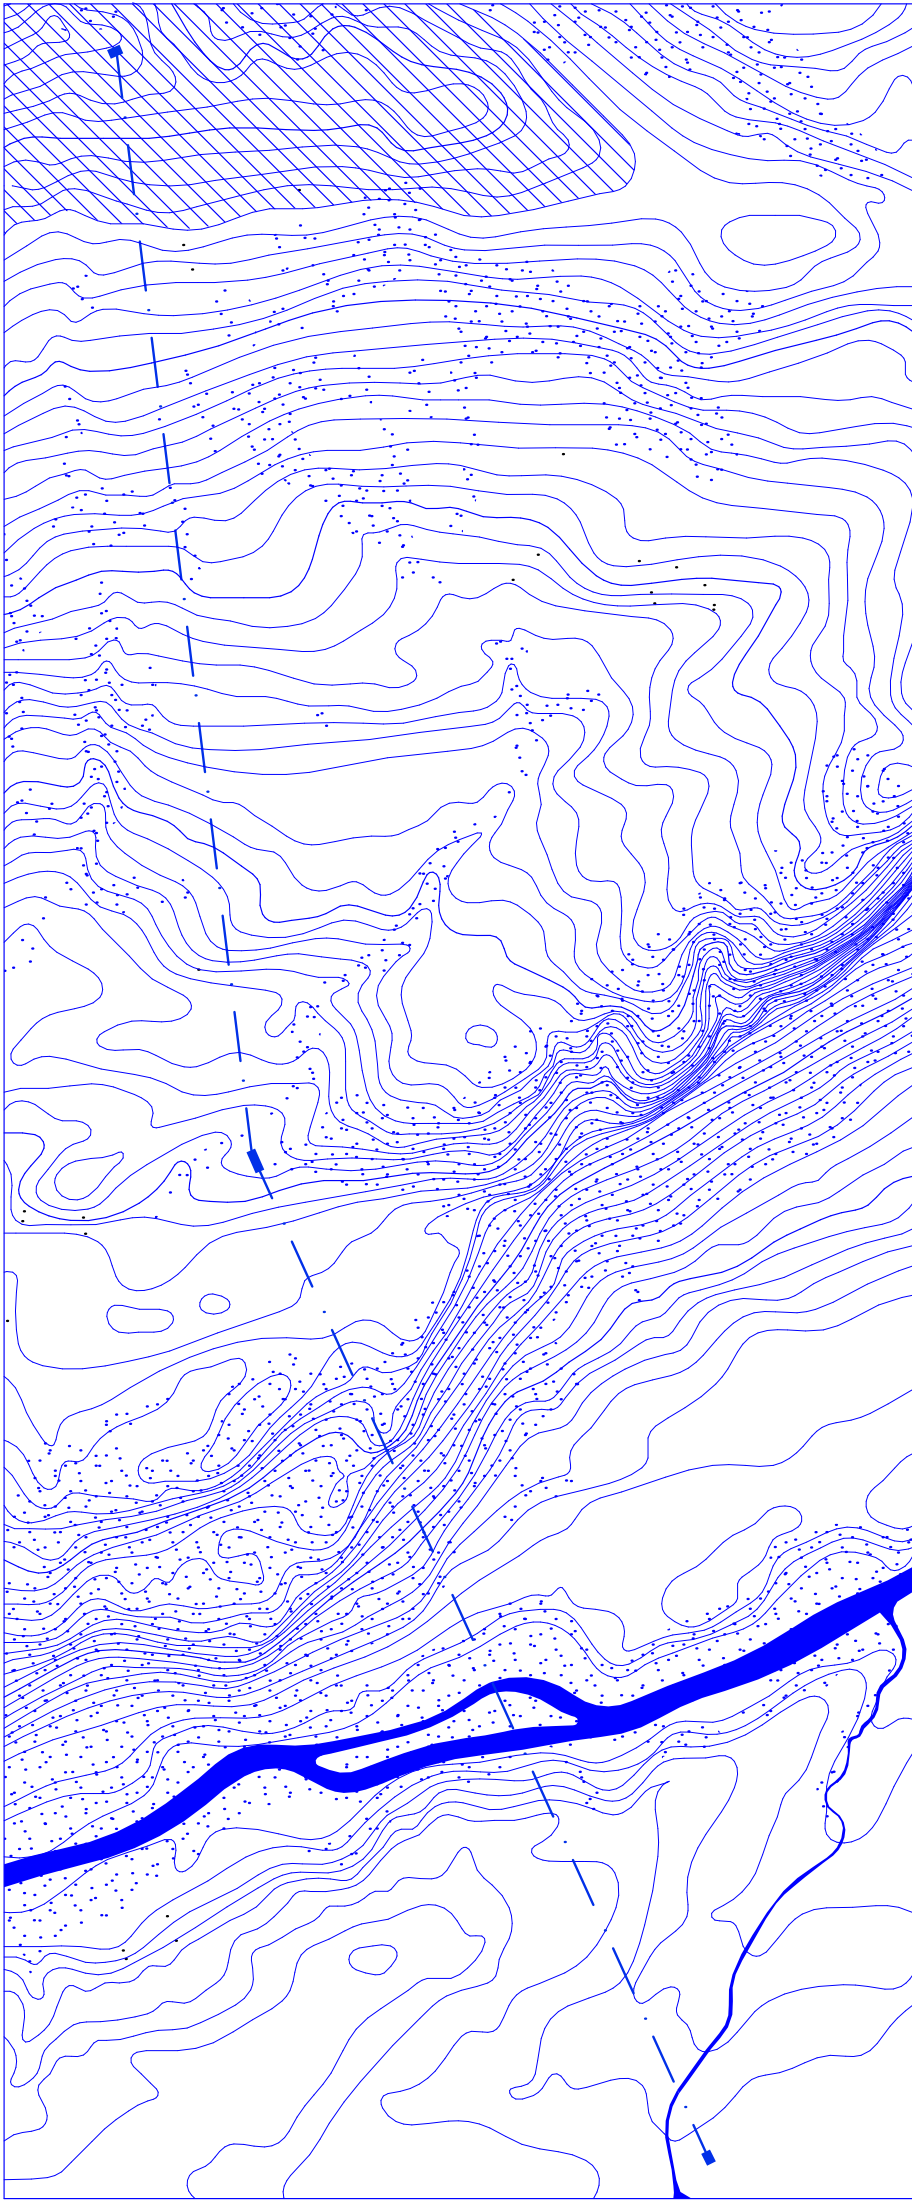

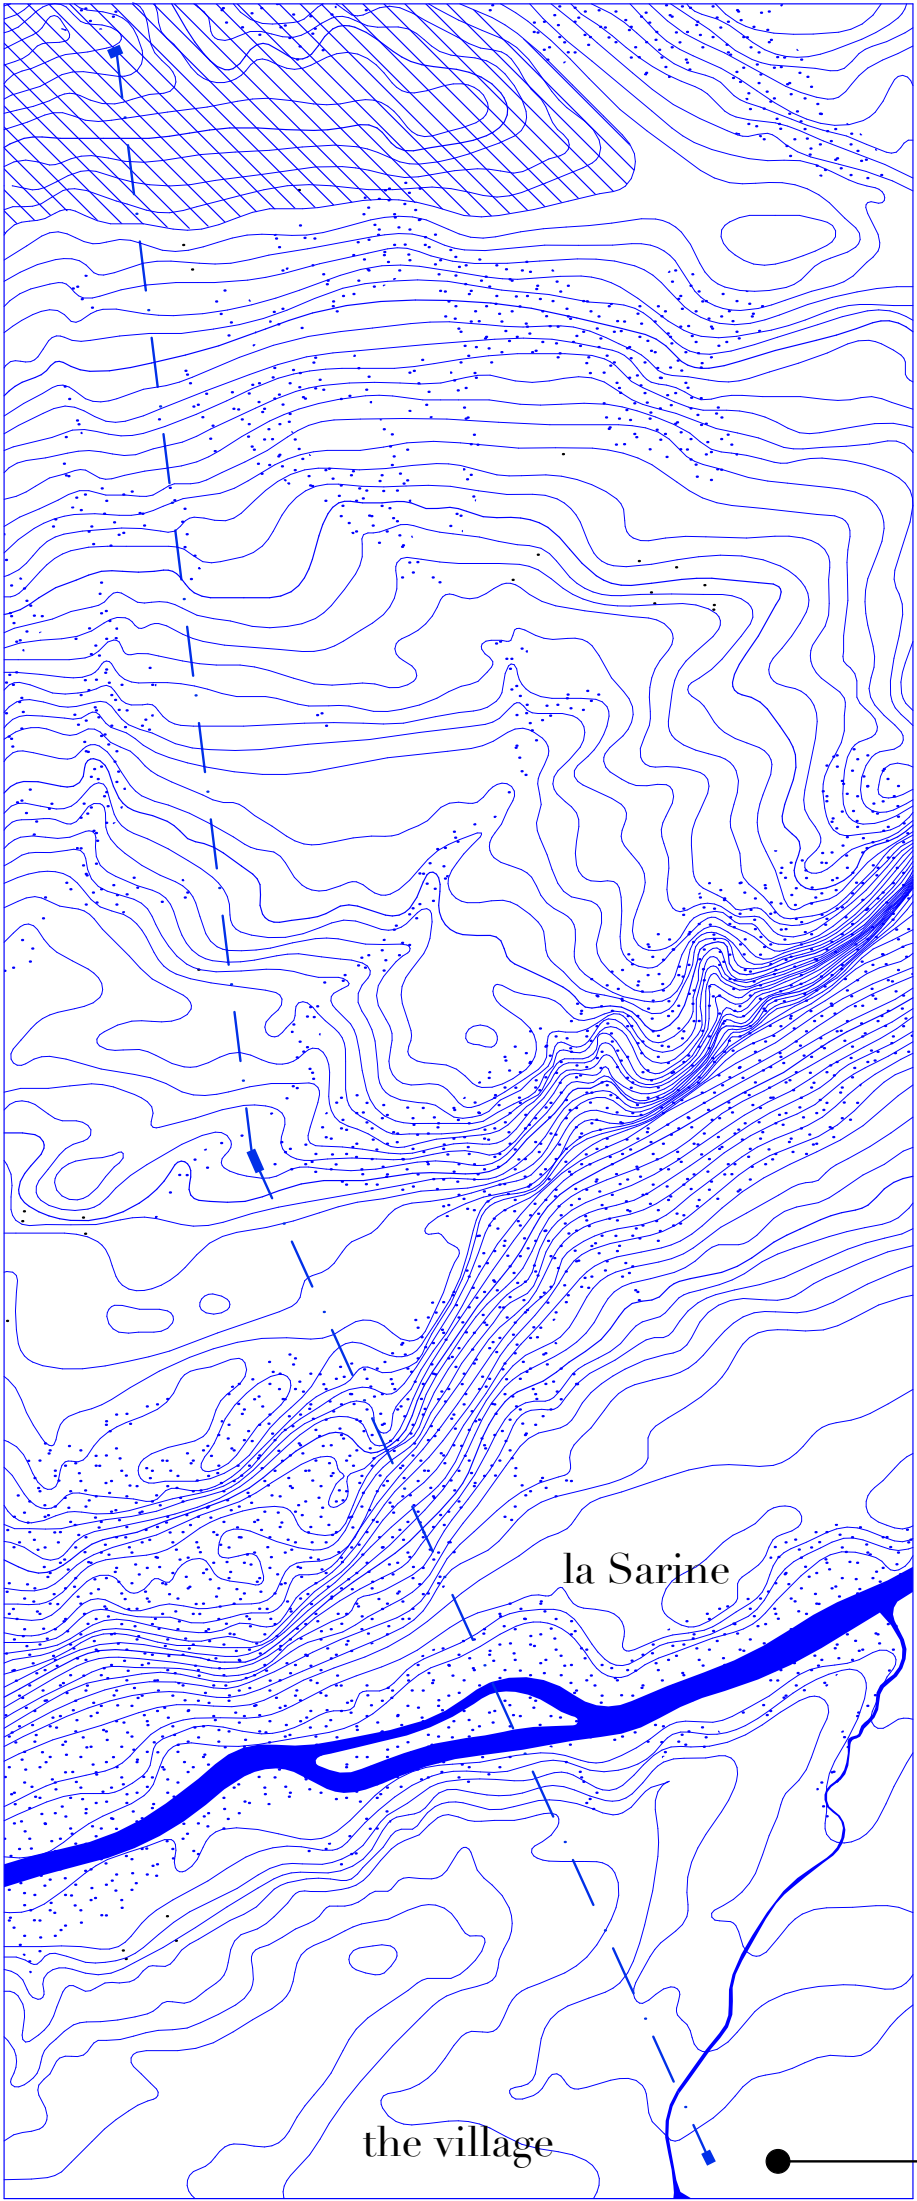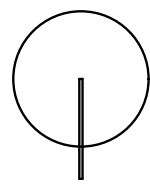



the village

la Sarine

departure station

⊕ 958m

mid station
1220 $\oplus$

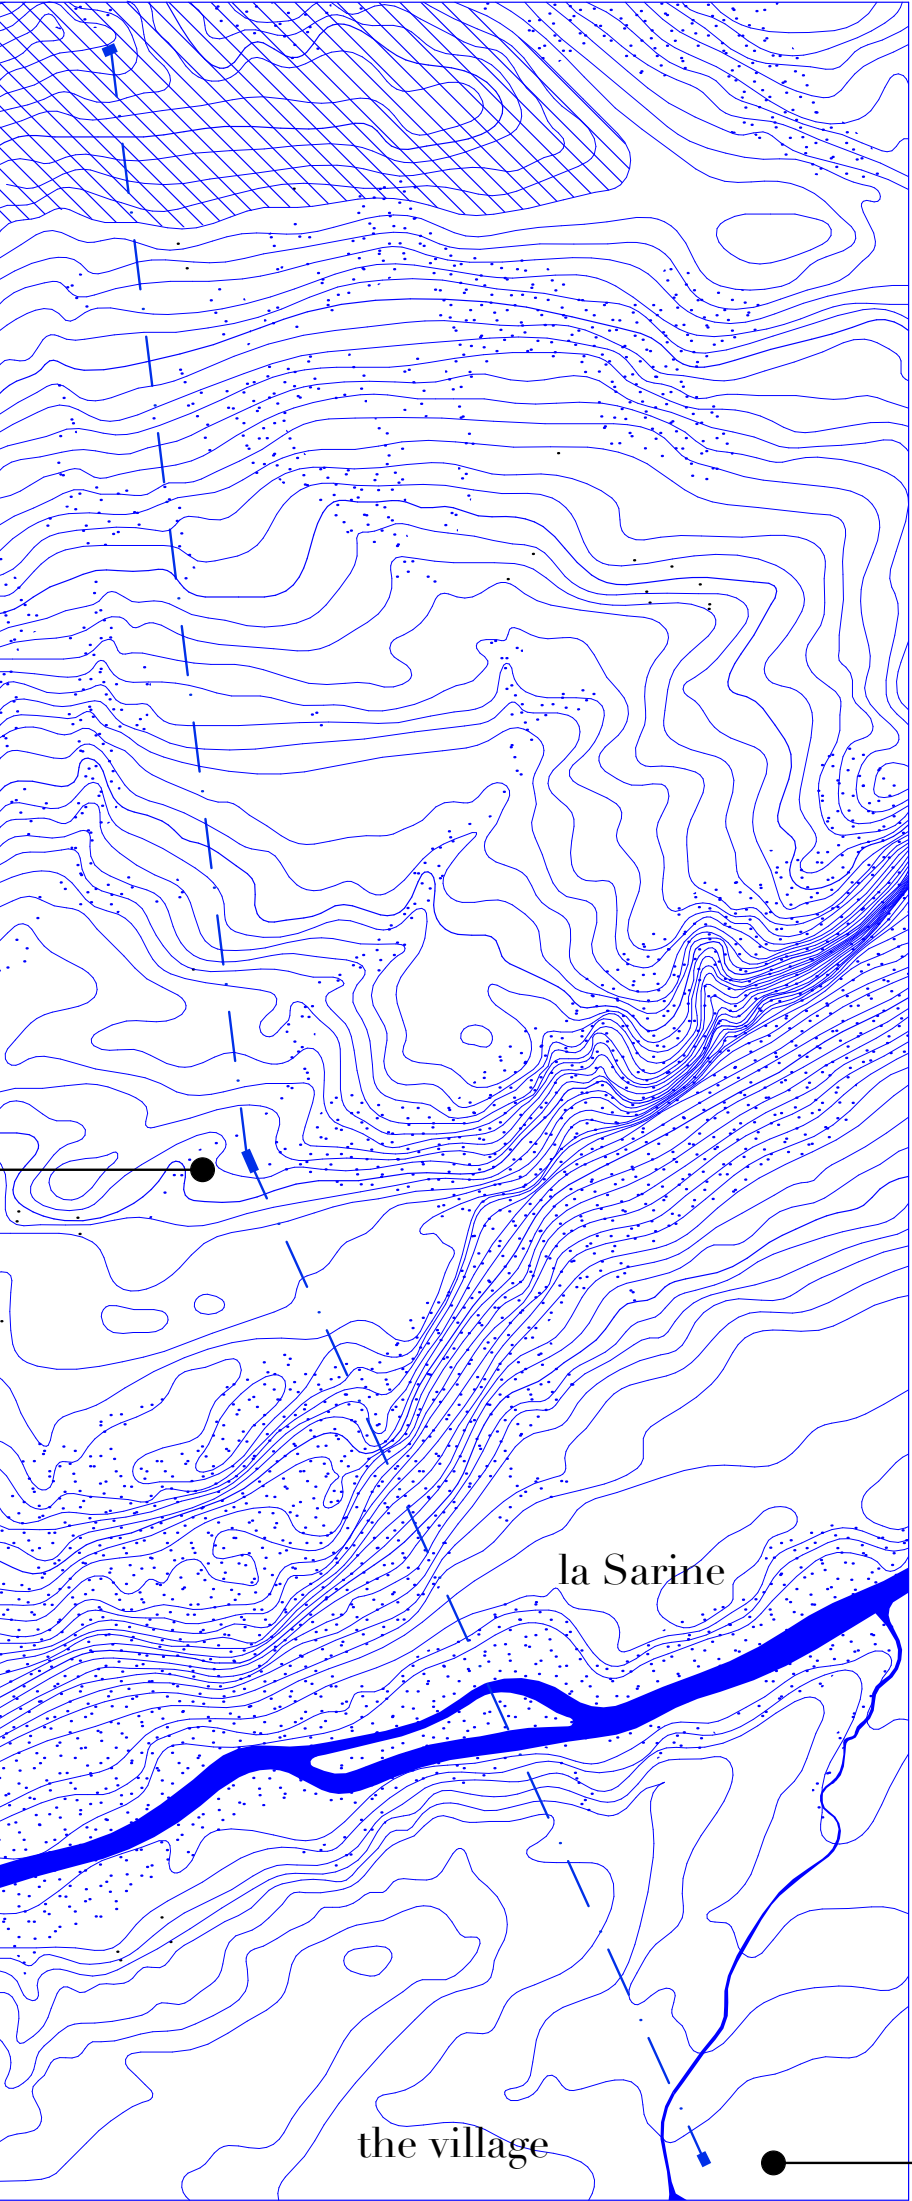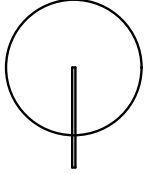



the village

la Sarine

departure station
 $\oplus$ 958m

arrival station
1630 ⊕

mid station
1220 ⊕

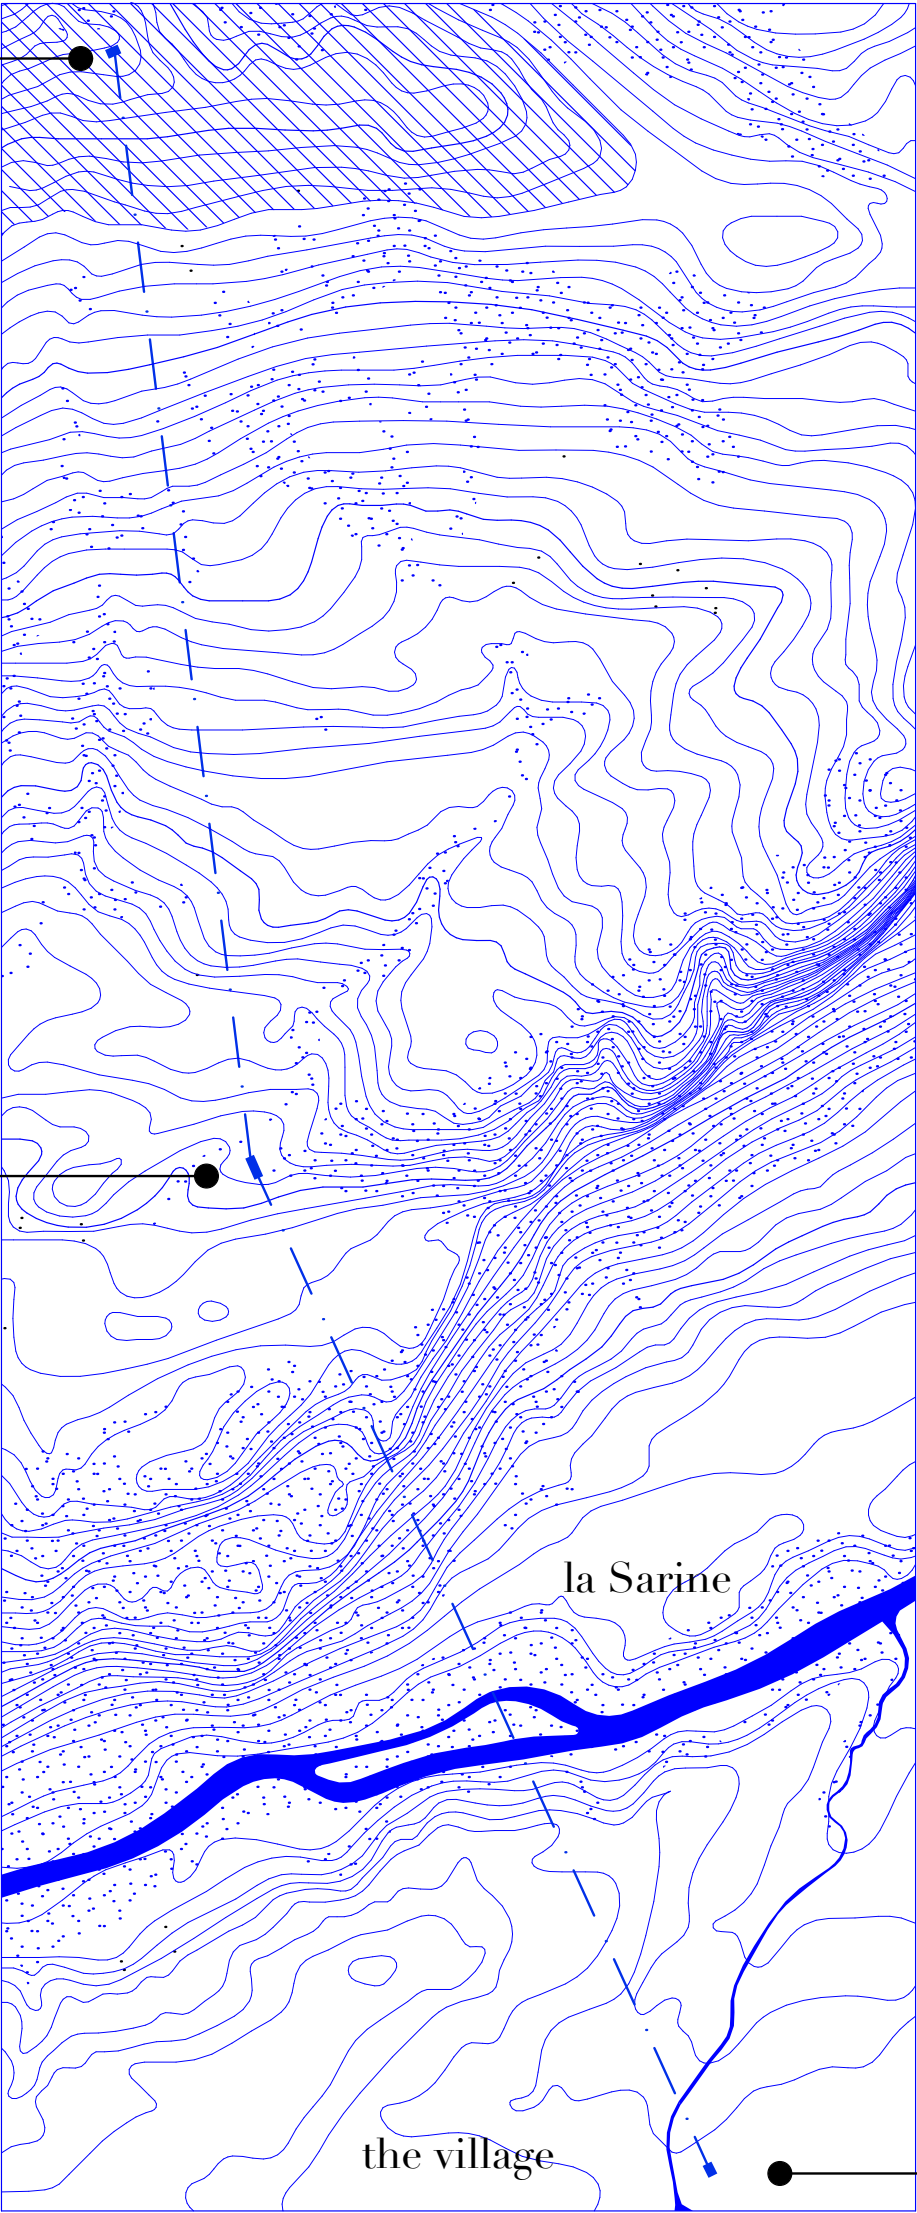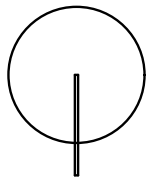

departure station
⊕ 958m

8514 Château-d'Oex et Dent, de Corjon (1969 m).







Johann Jakob Hauswirth 1809-1871





TELEFERIQUE
CHATEAU-d'OEX LABRAYE




PRIVE

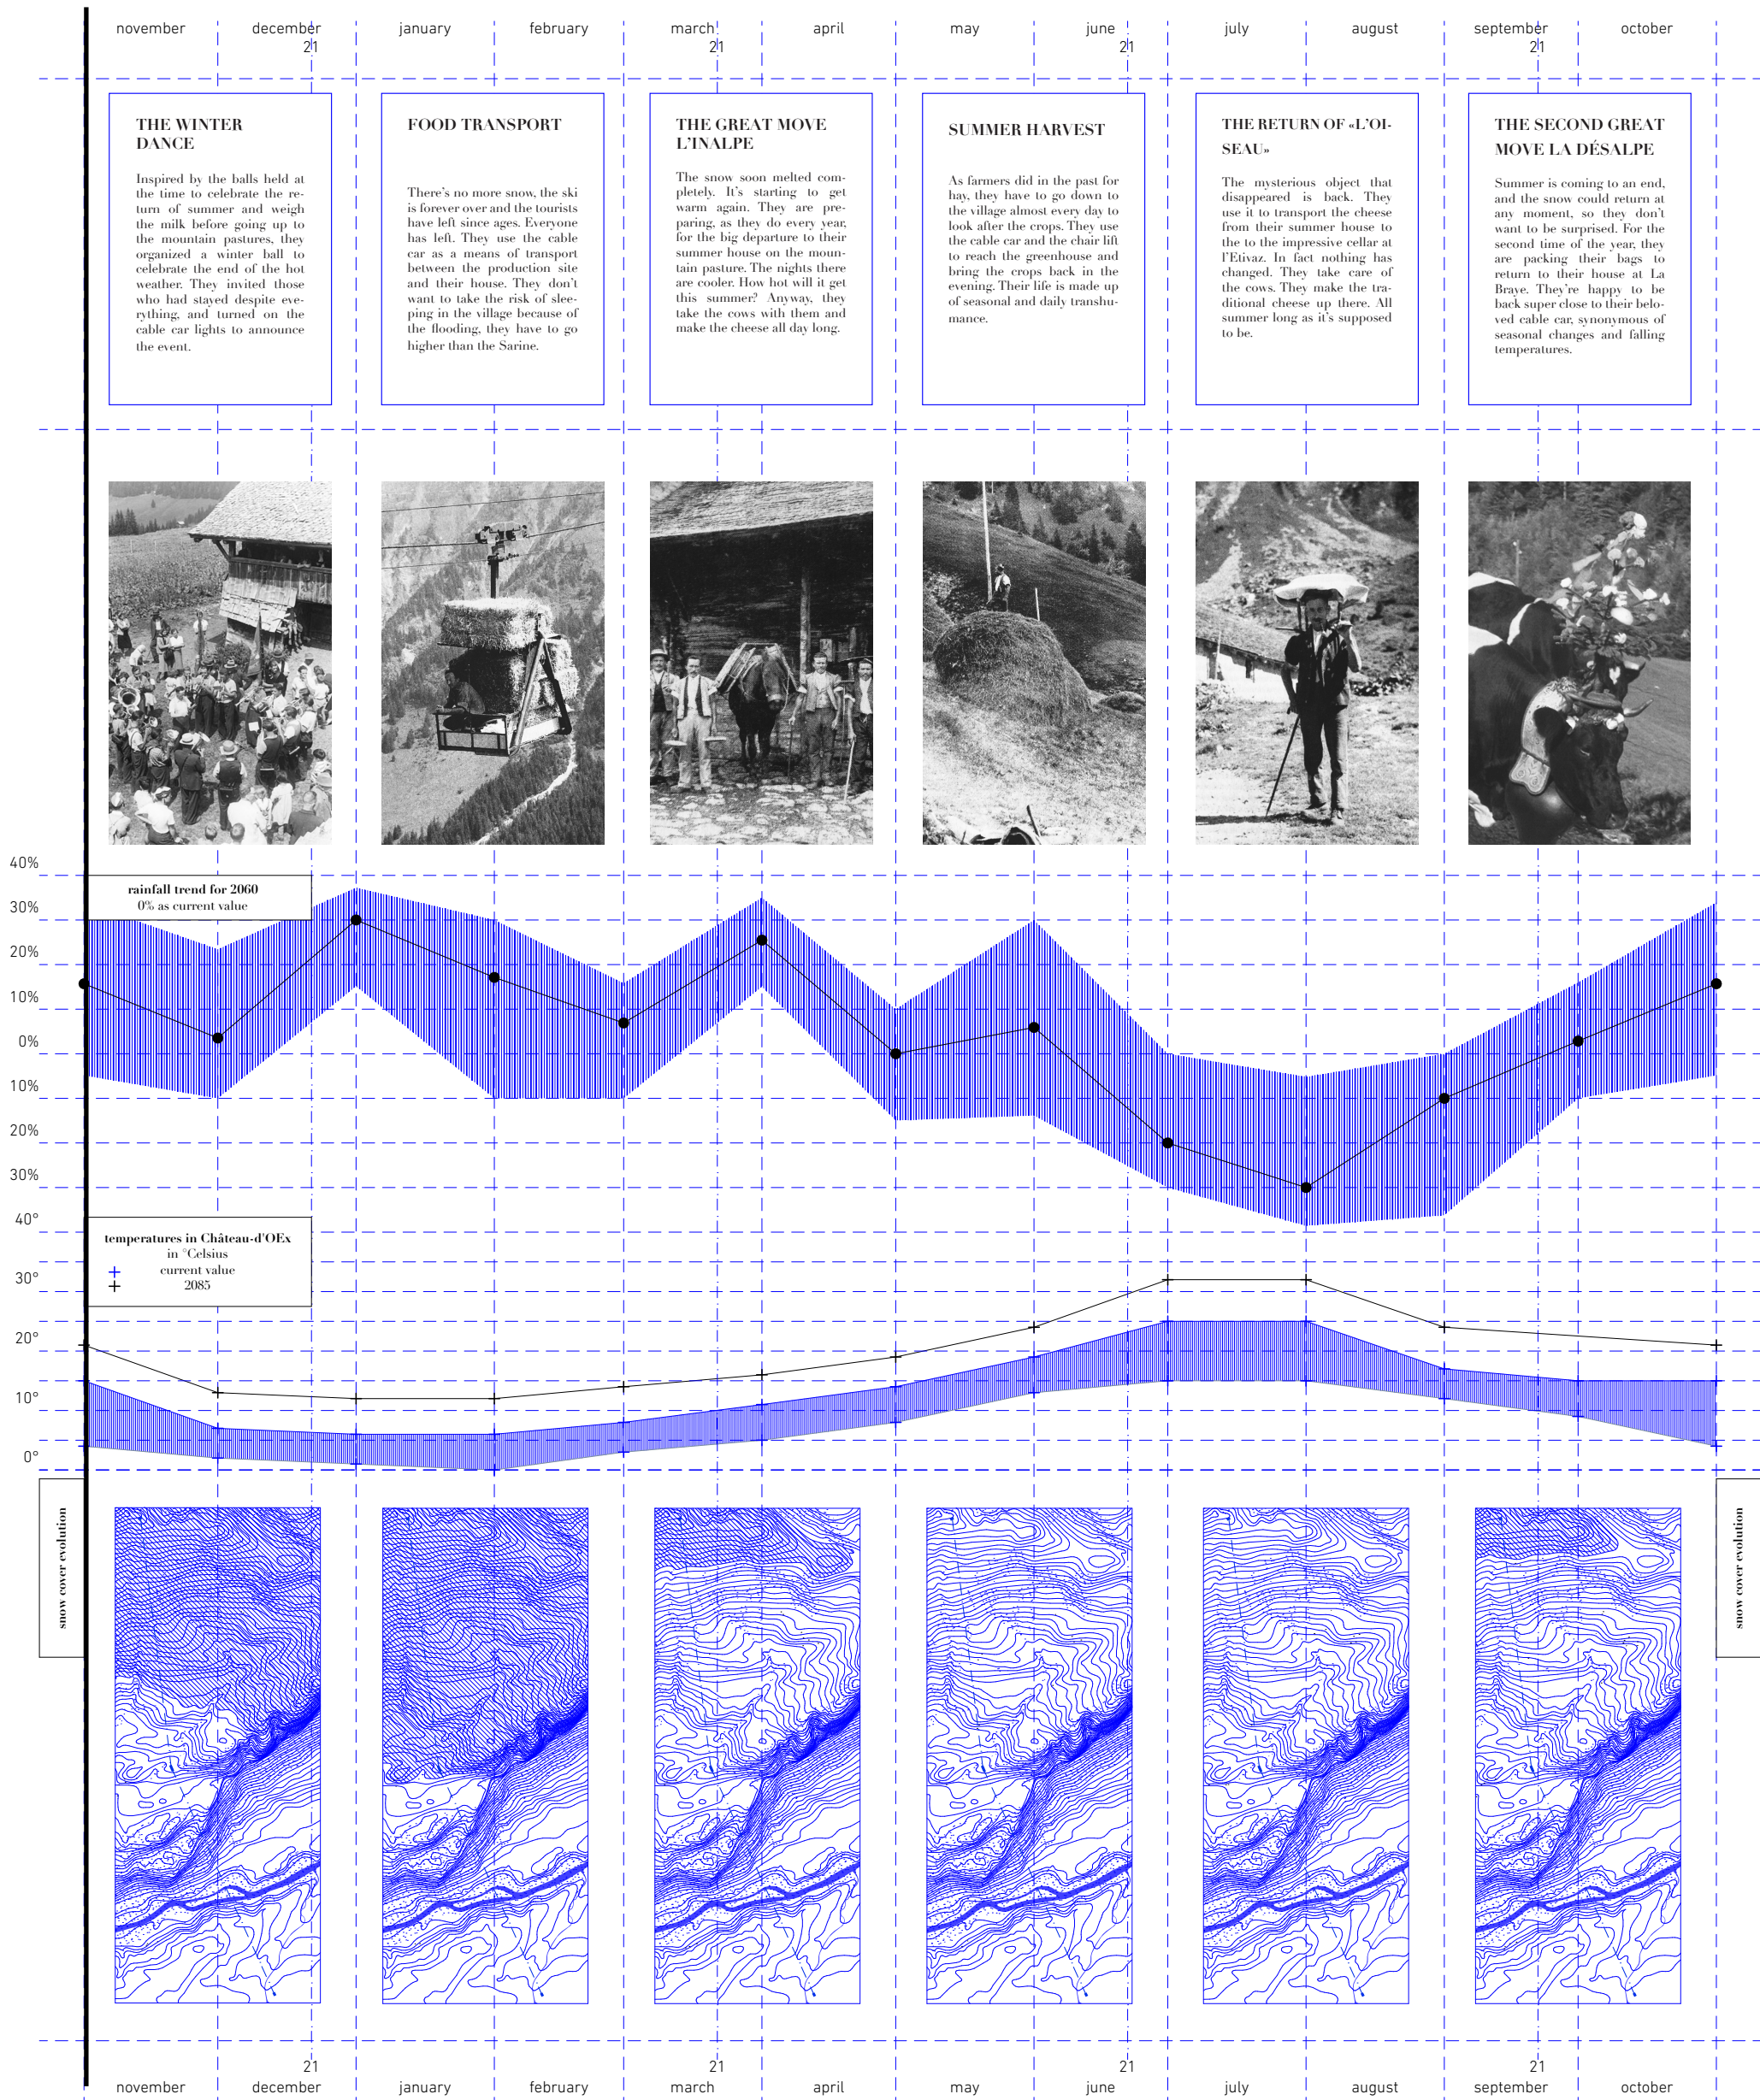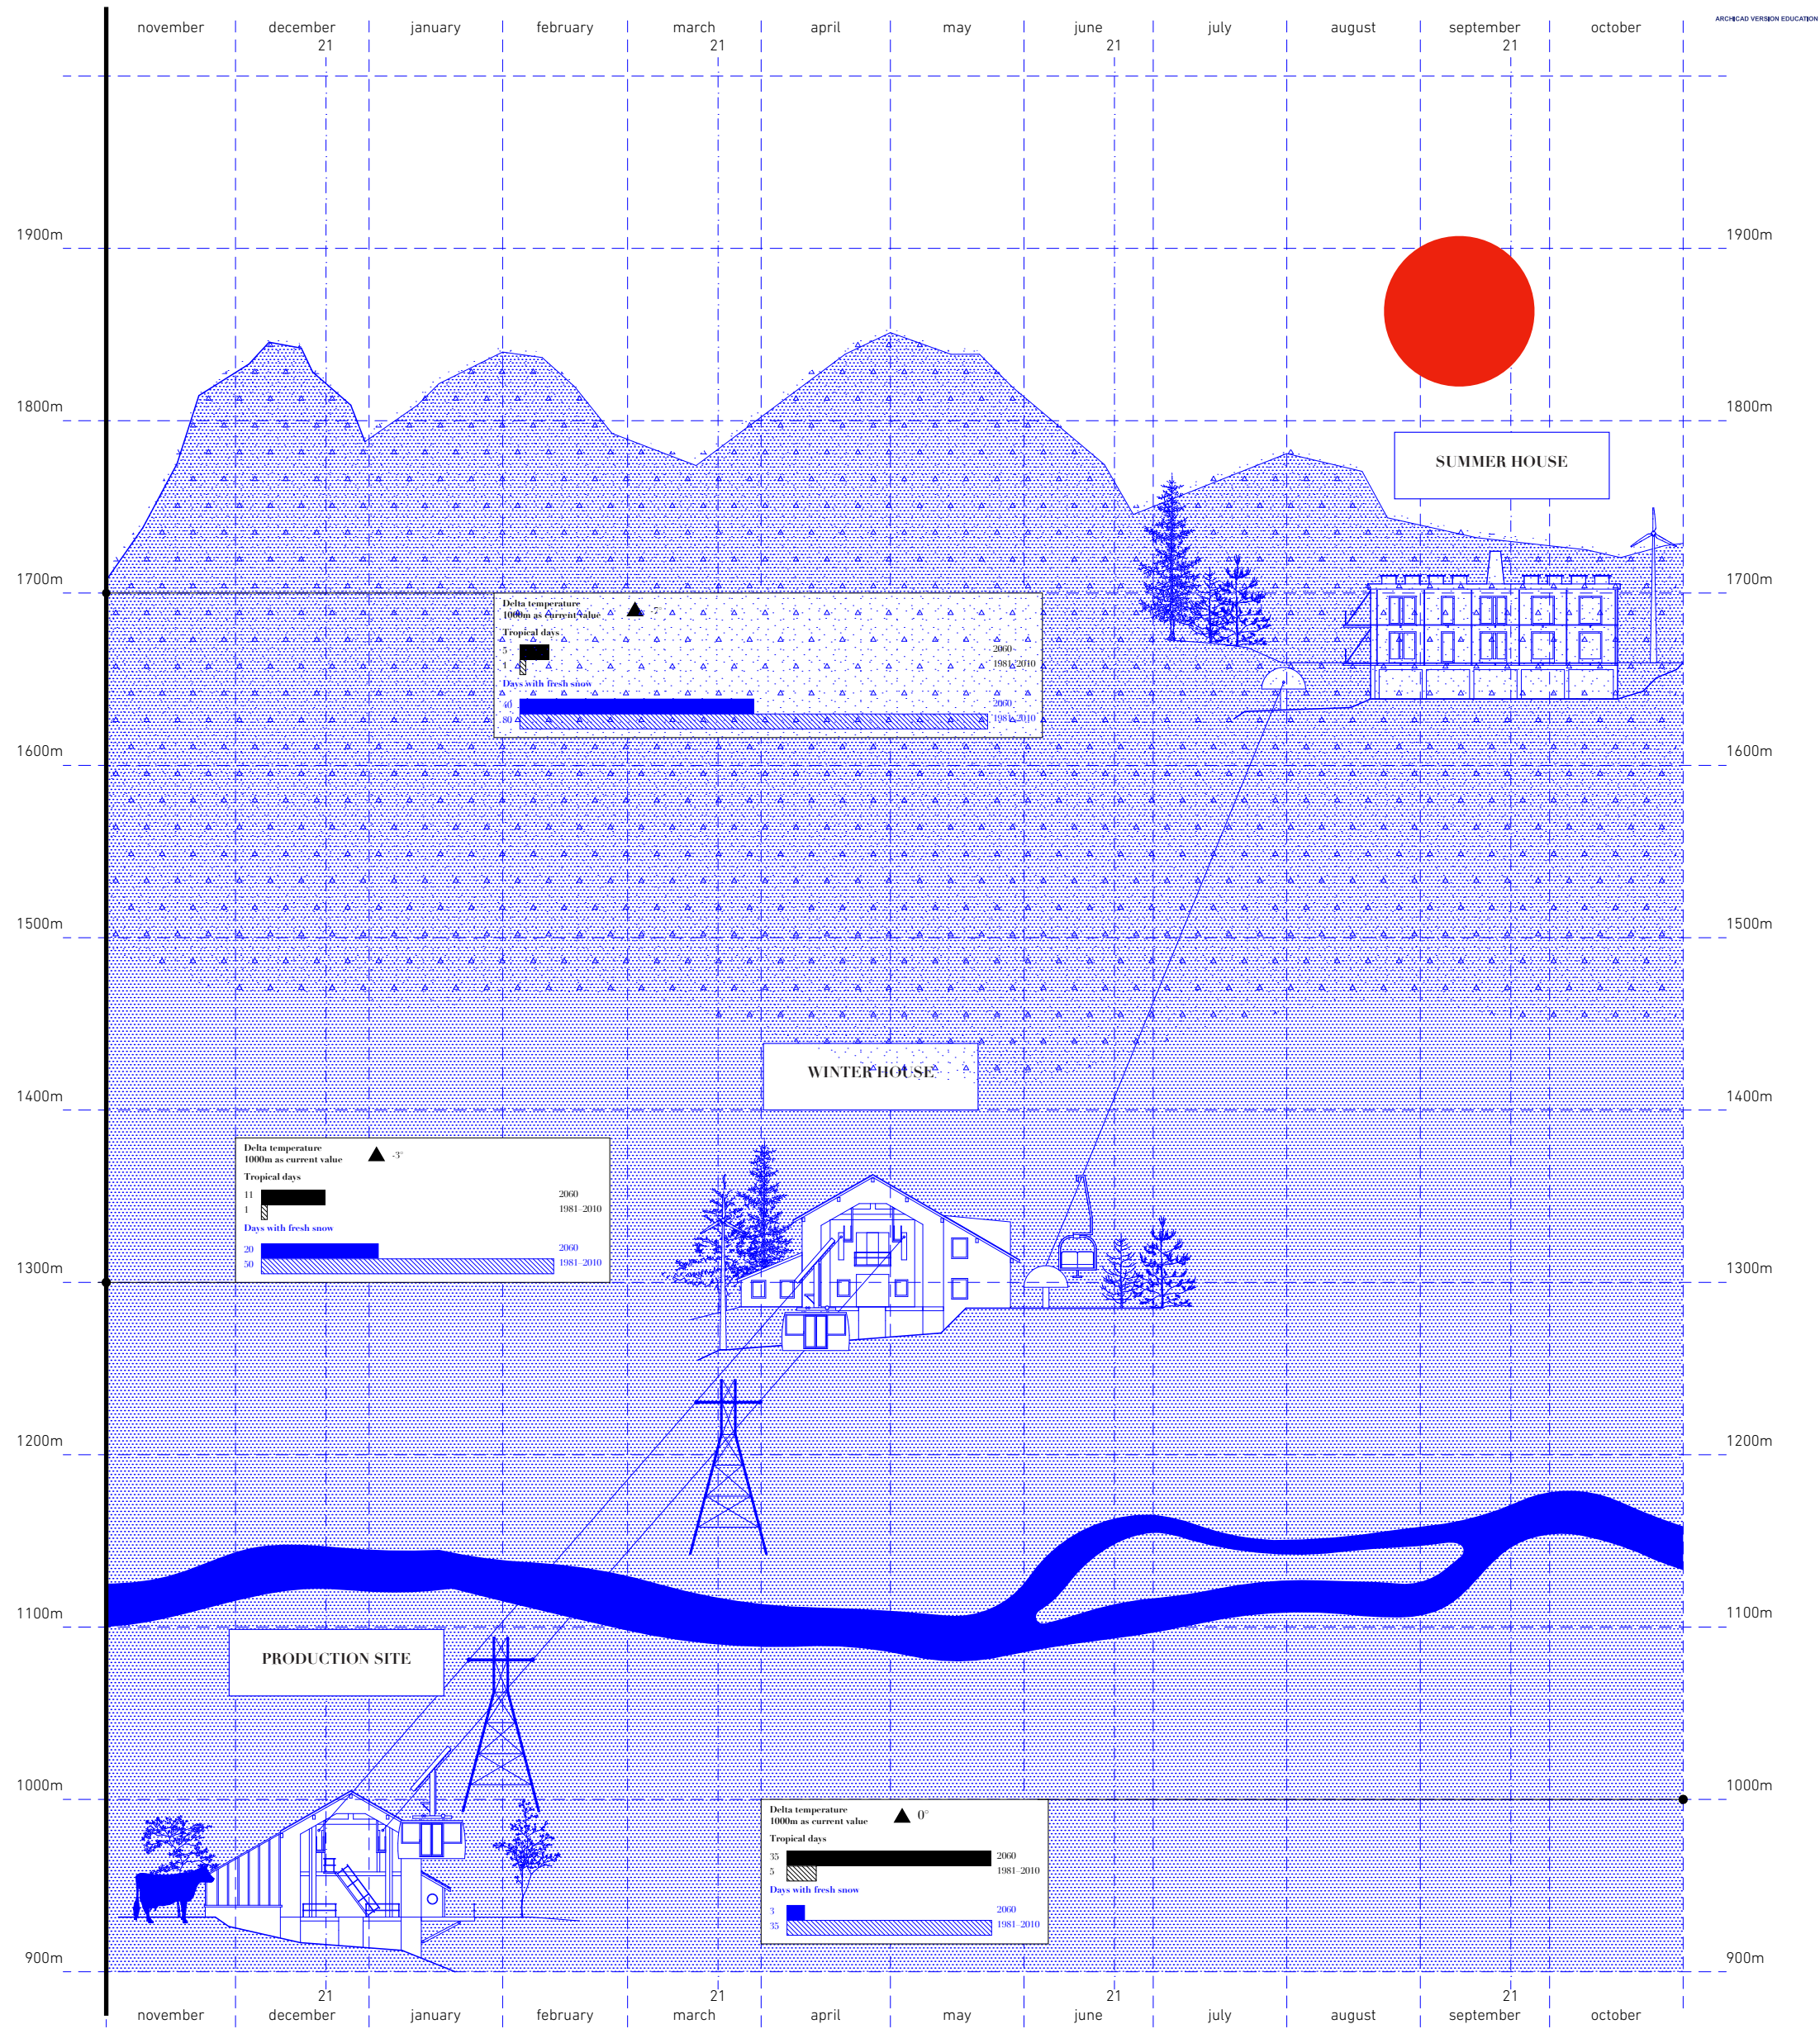


META POYA
transhumance principle
relation between altitude and seasons

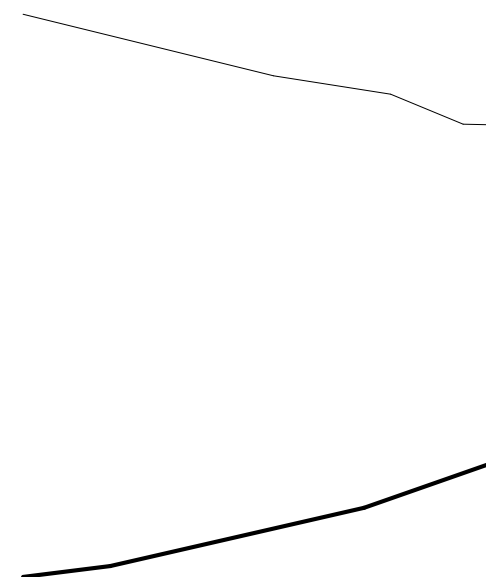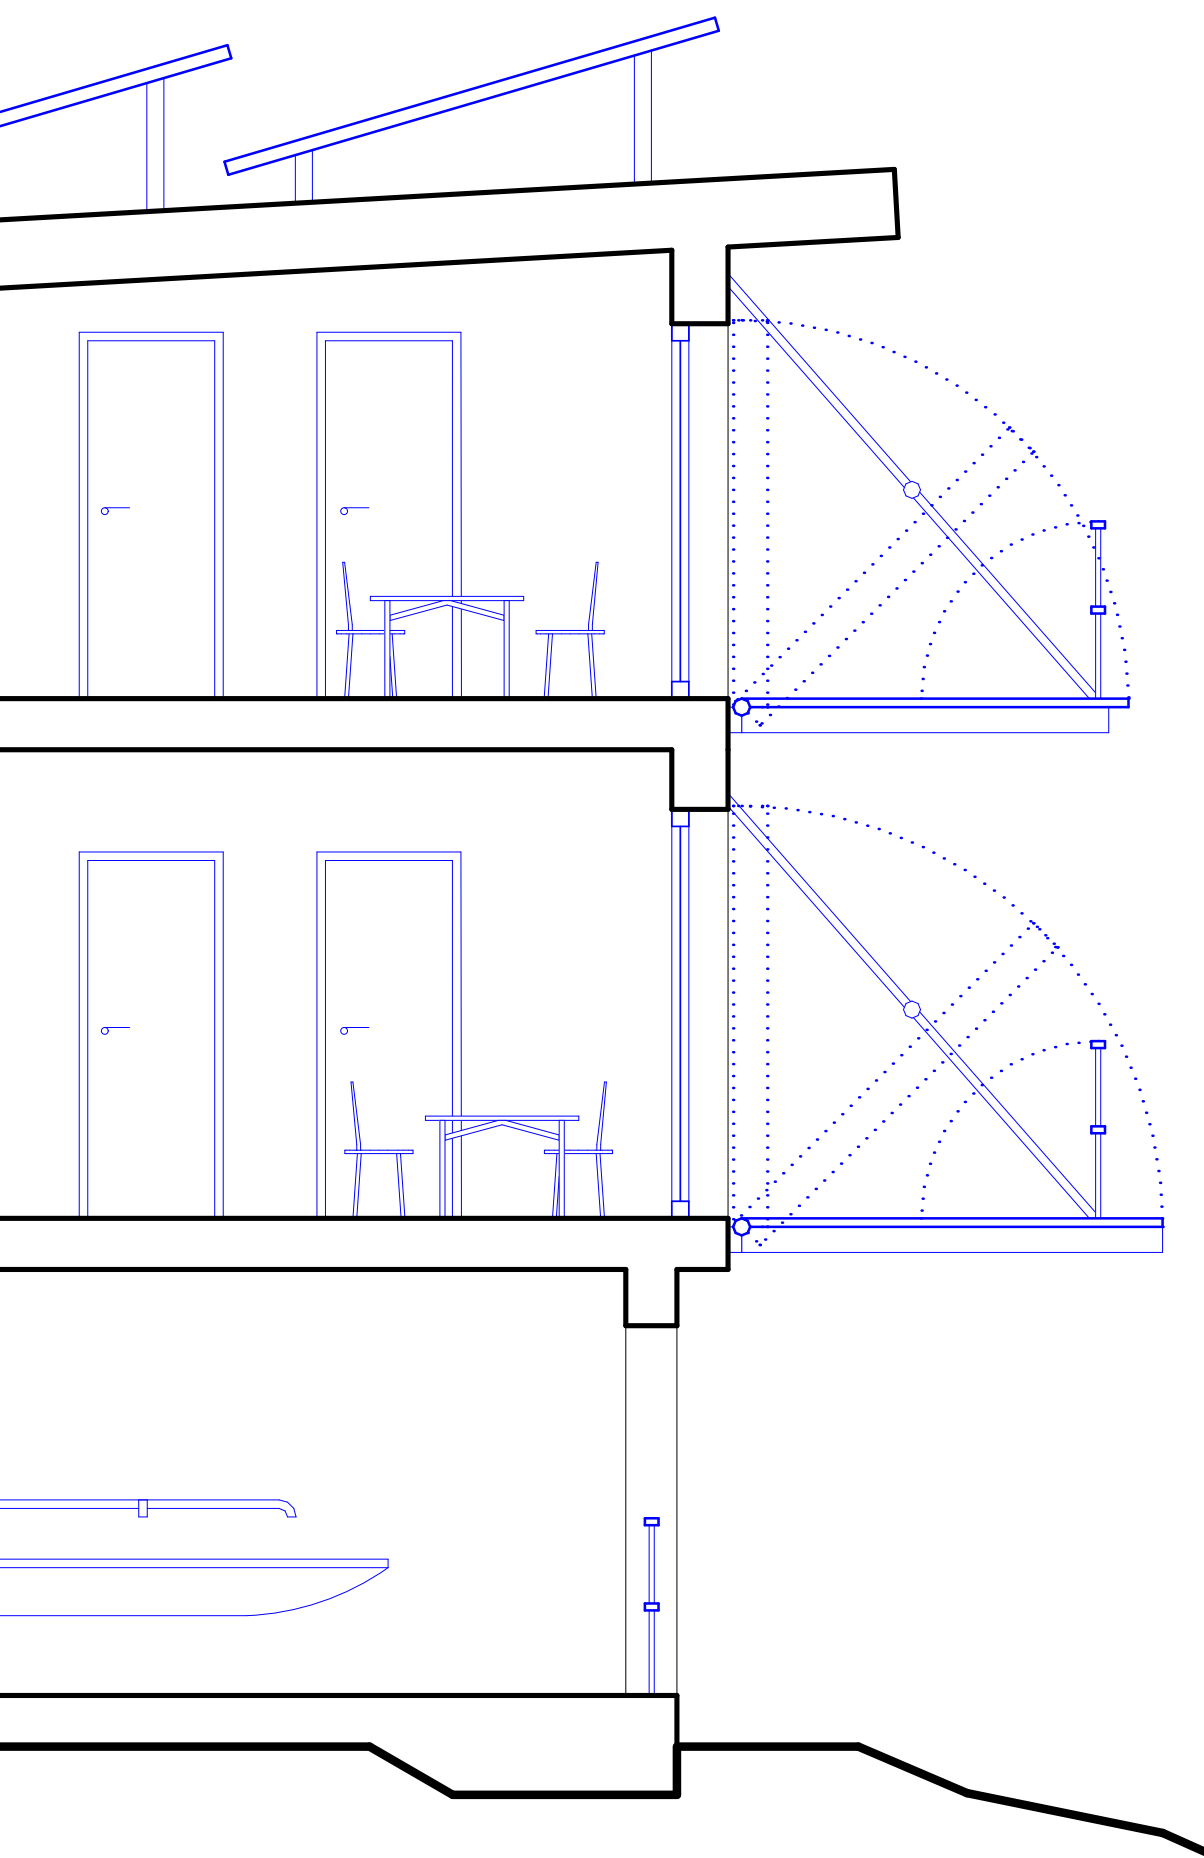


21st of June

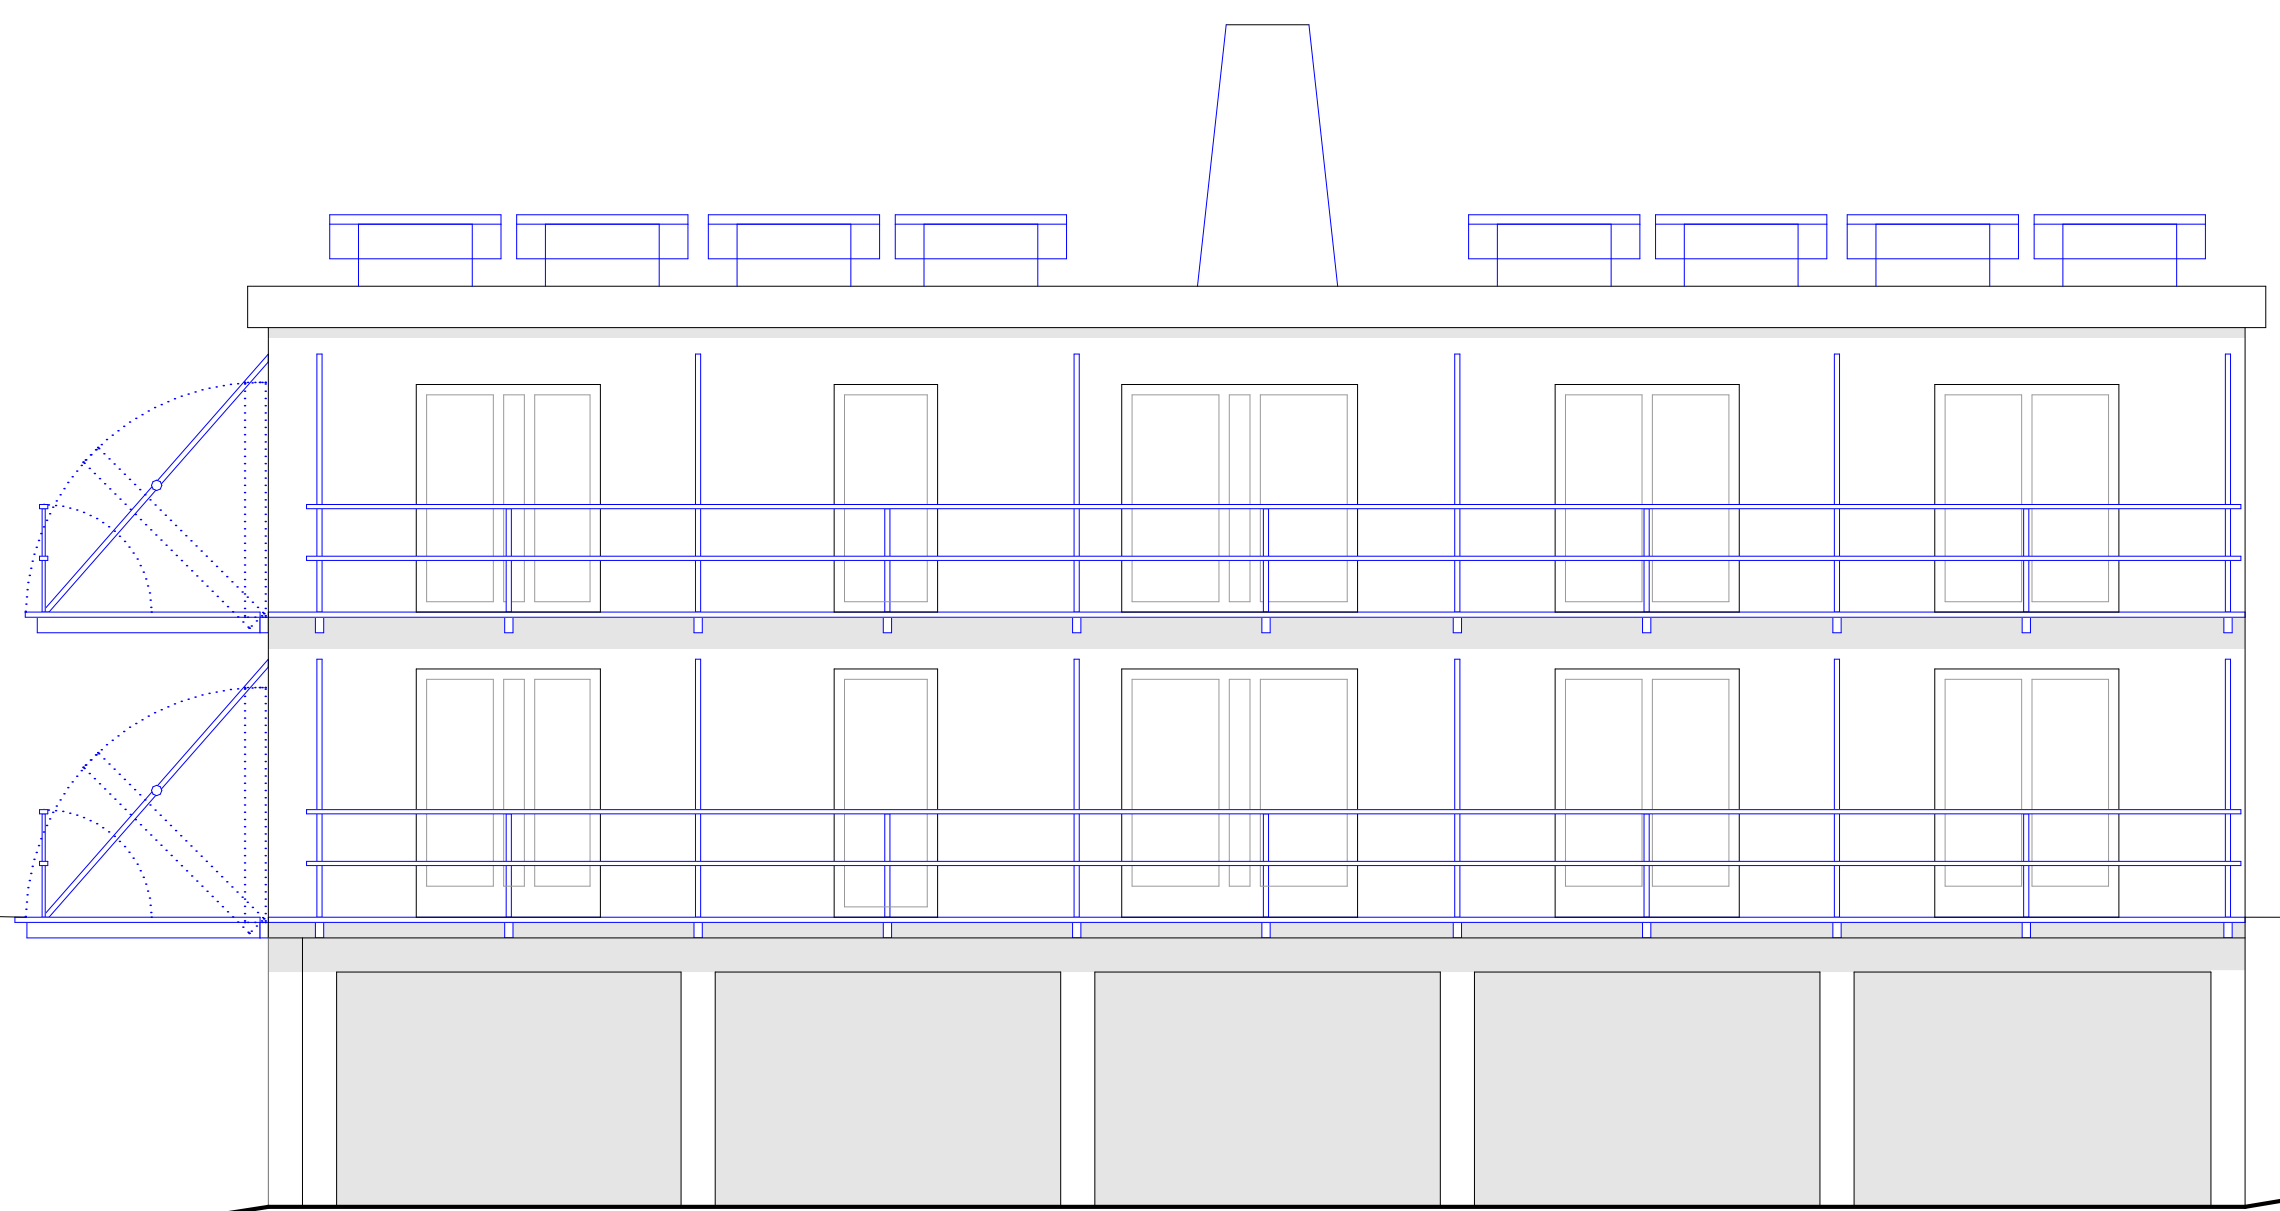


La Montagnette – Arrival station
facade
summer

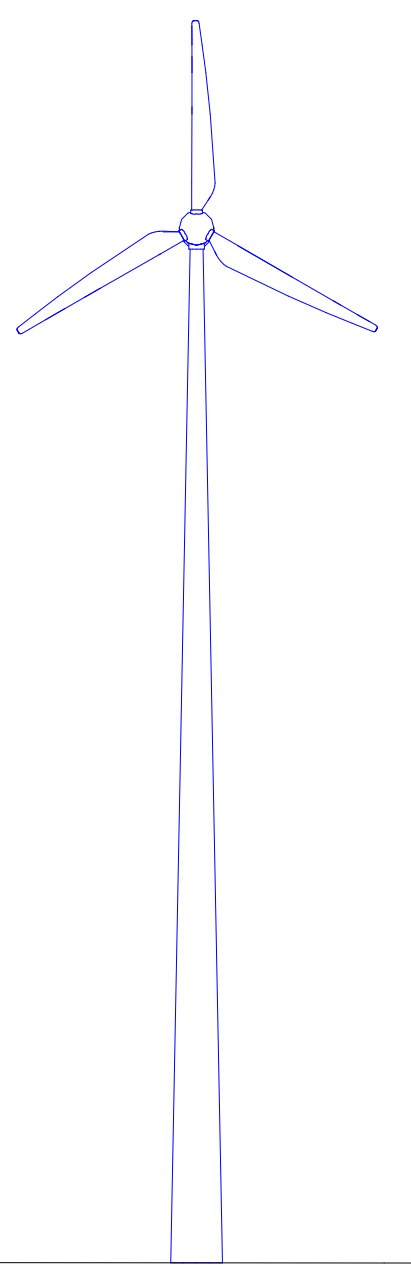


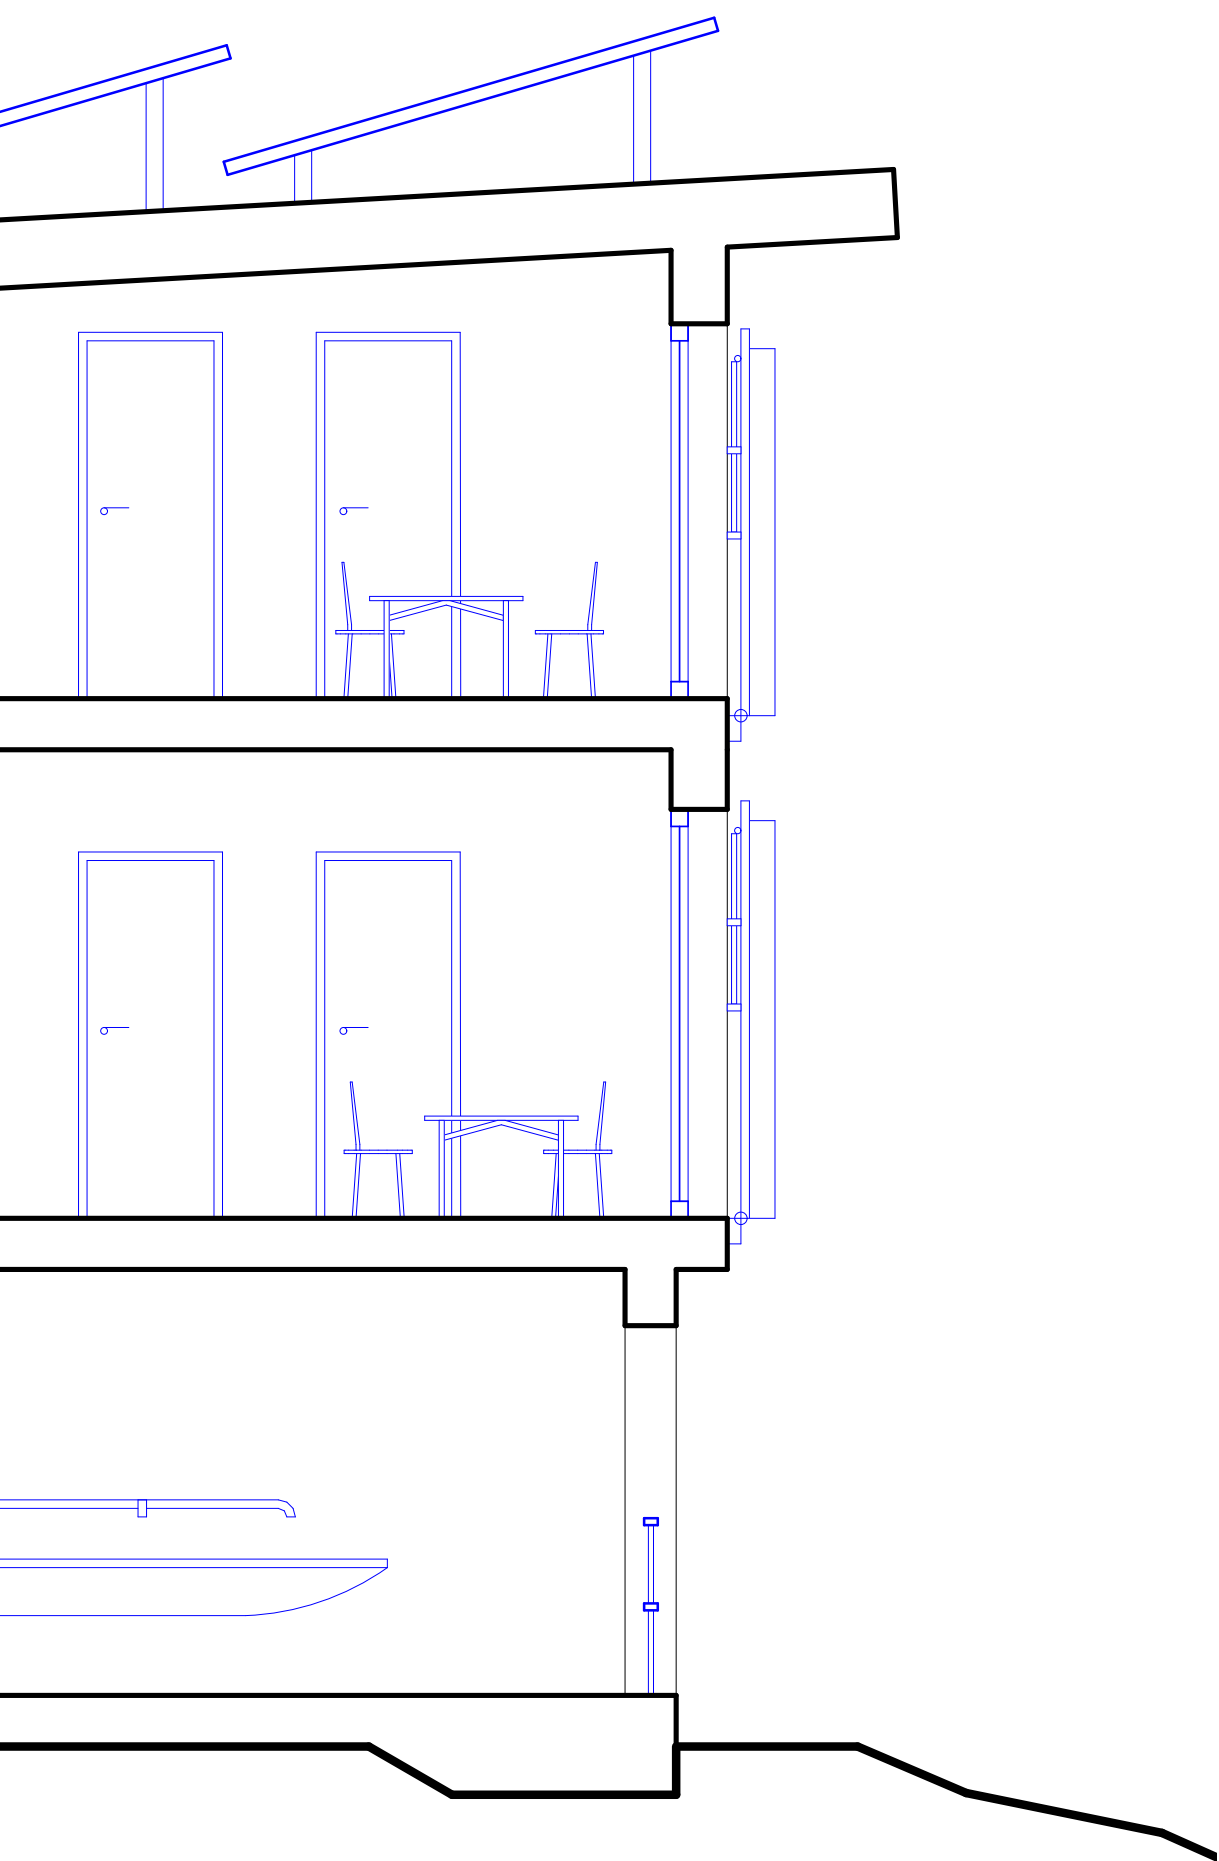


21st of December

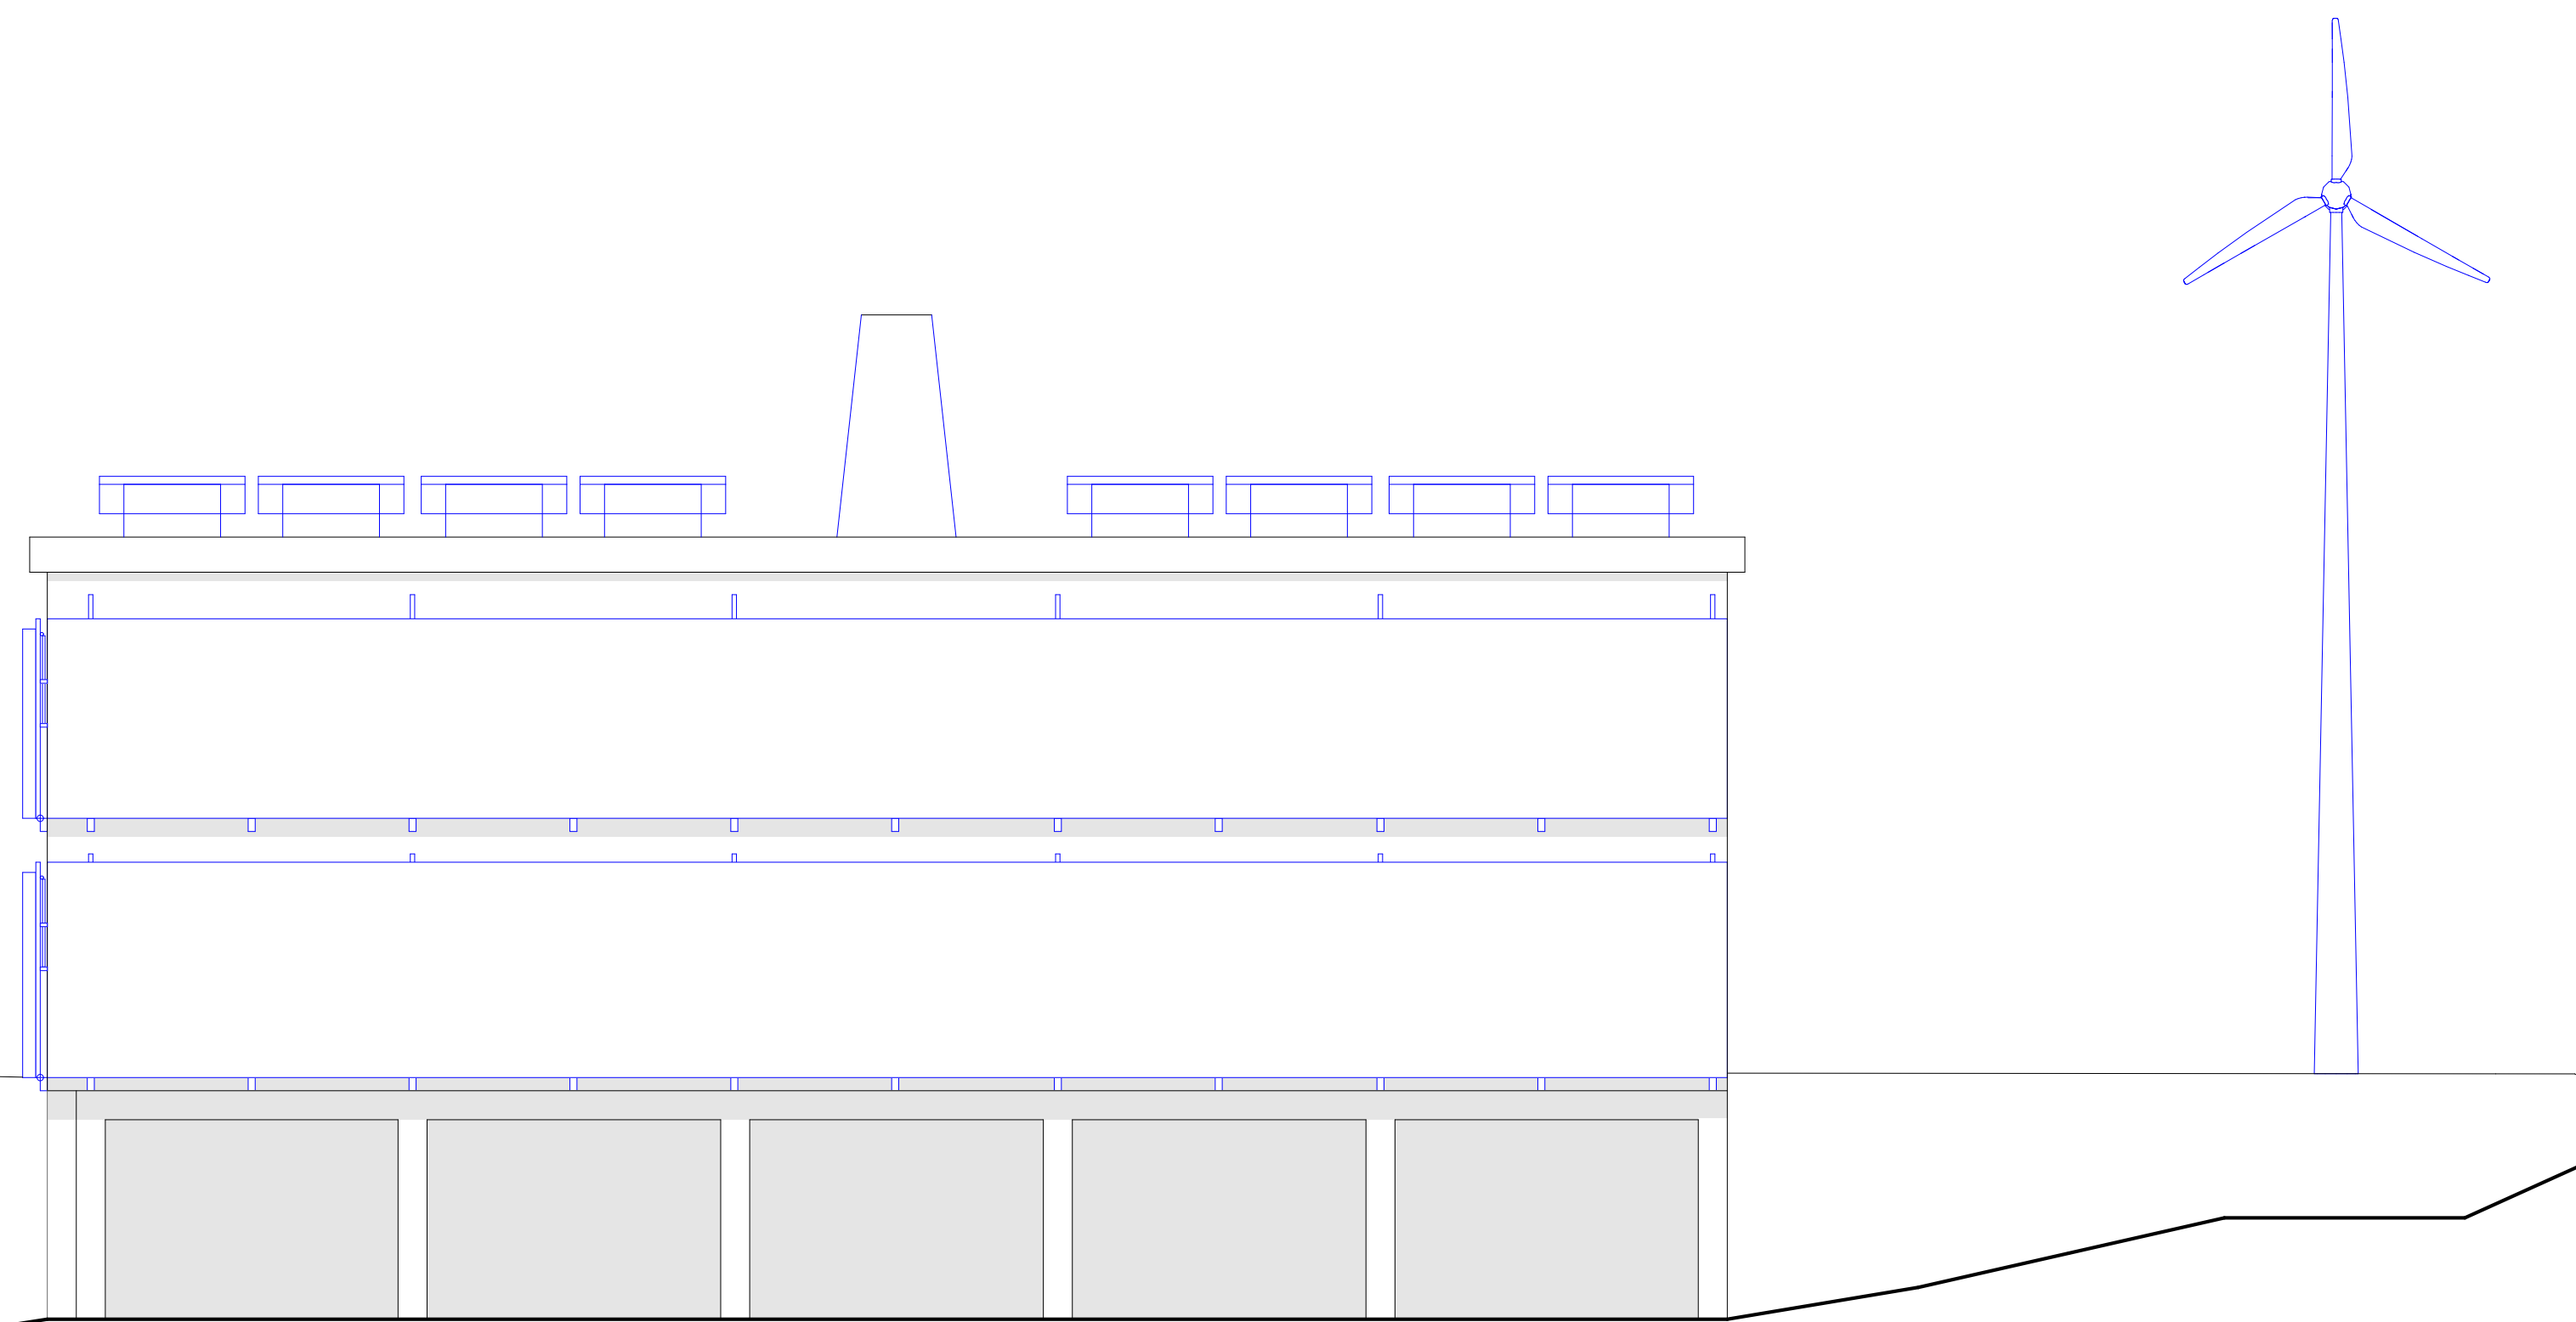


La Montagnette – Arrival station
facade
winter

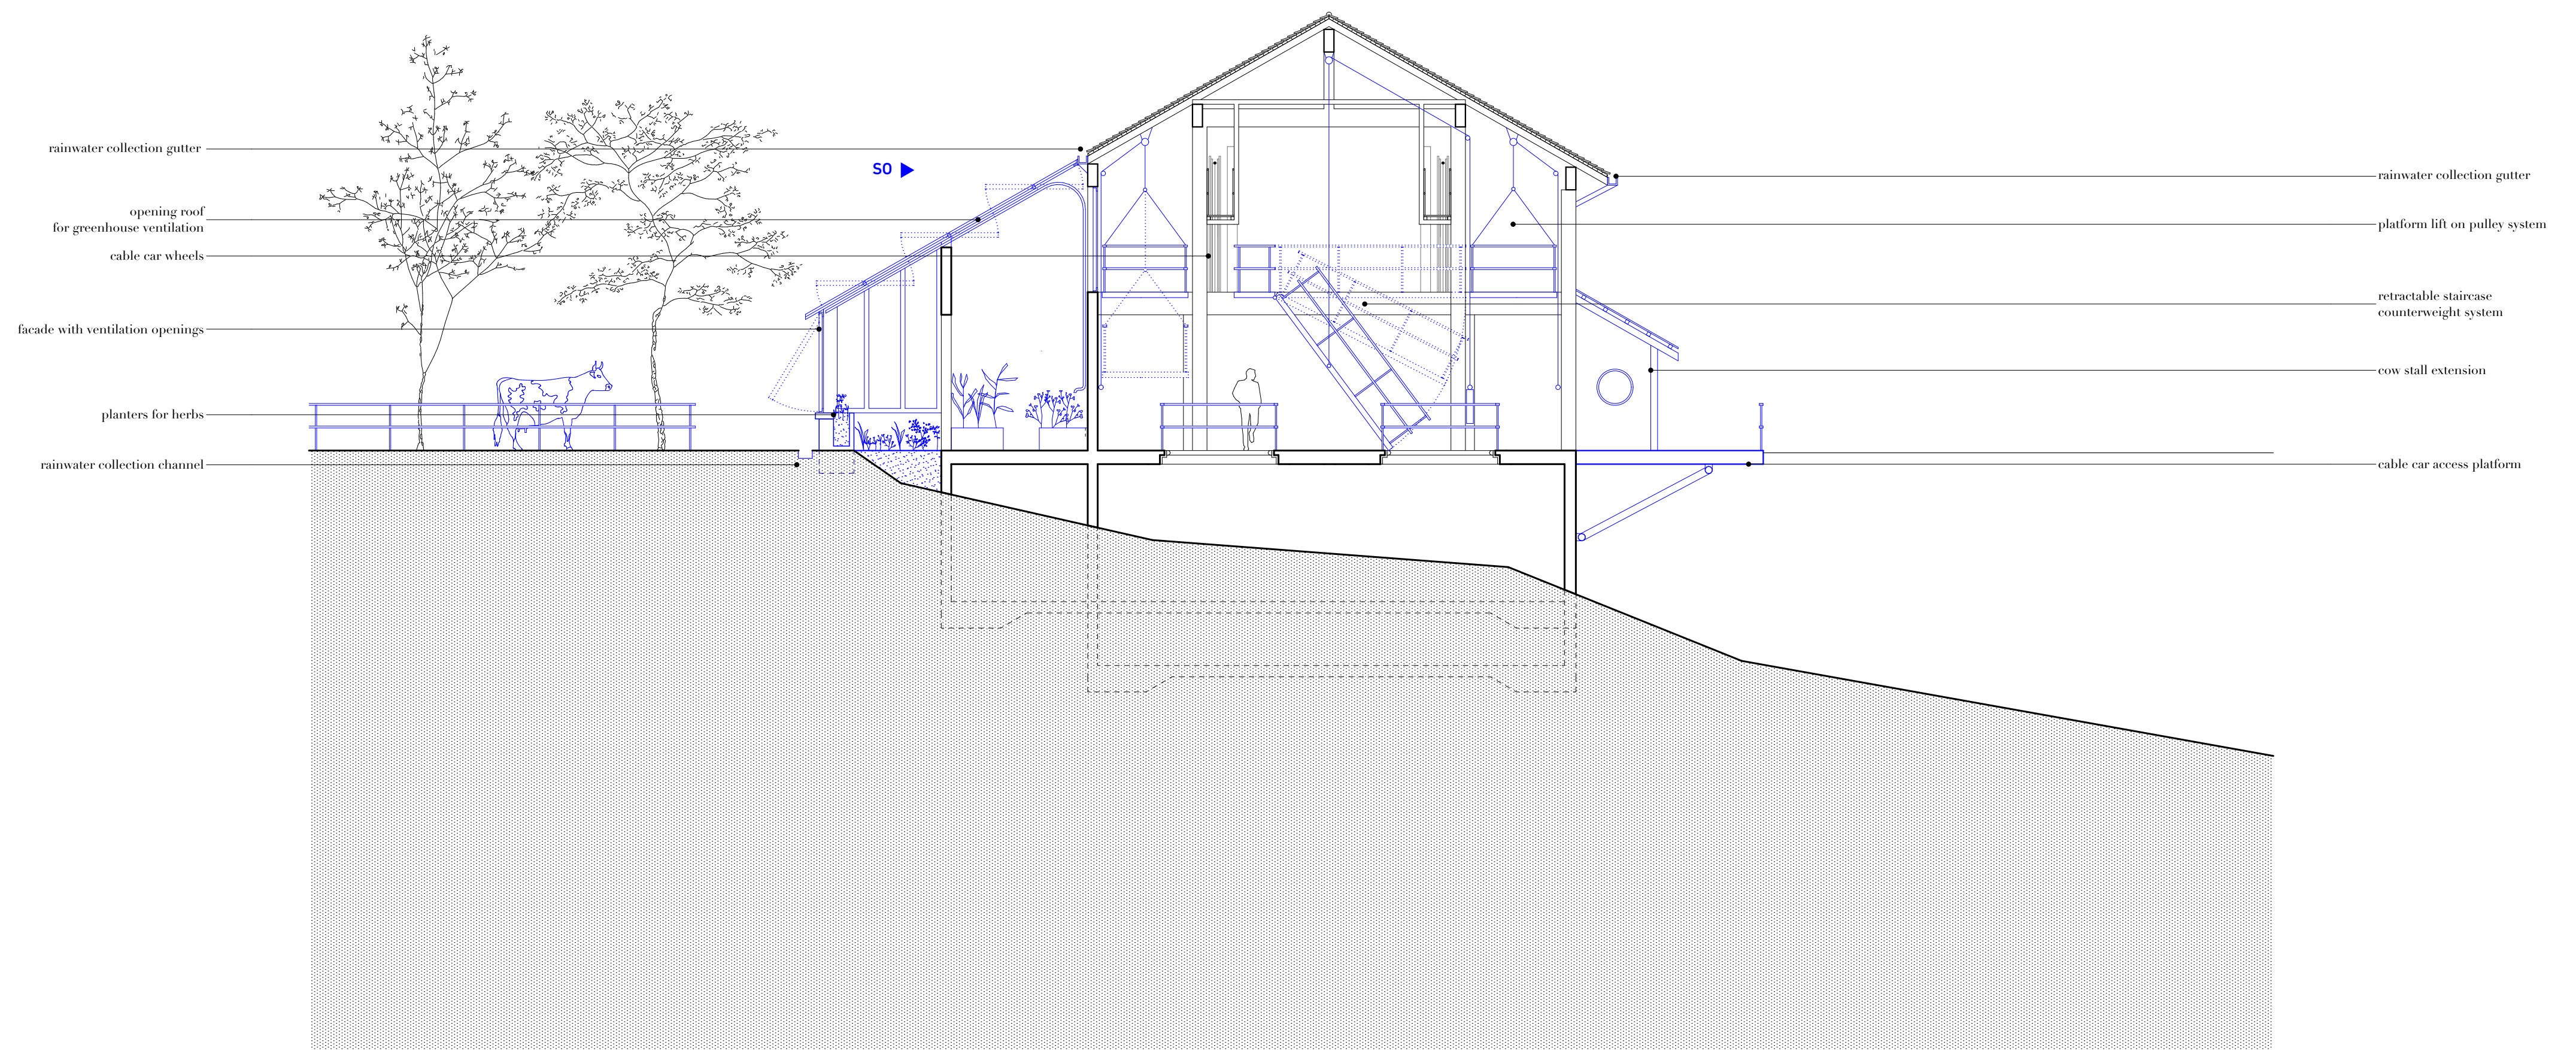


La Ray – Departure station
section 1:100°
AA

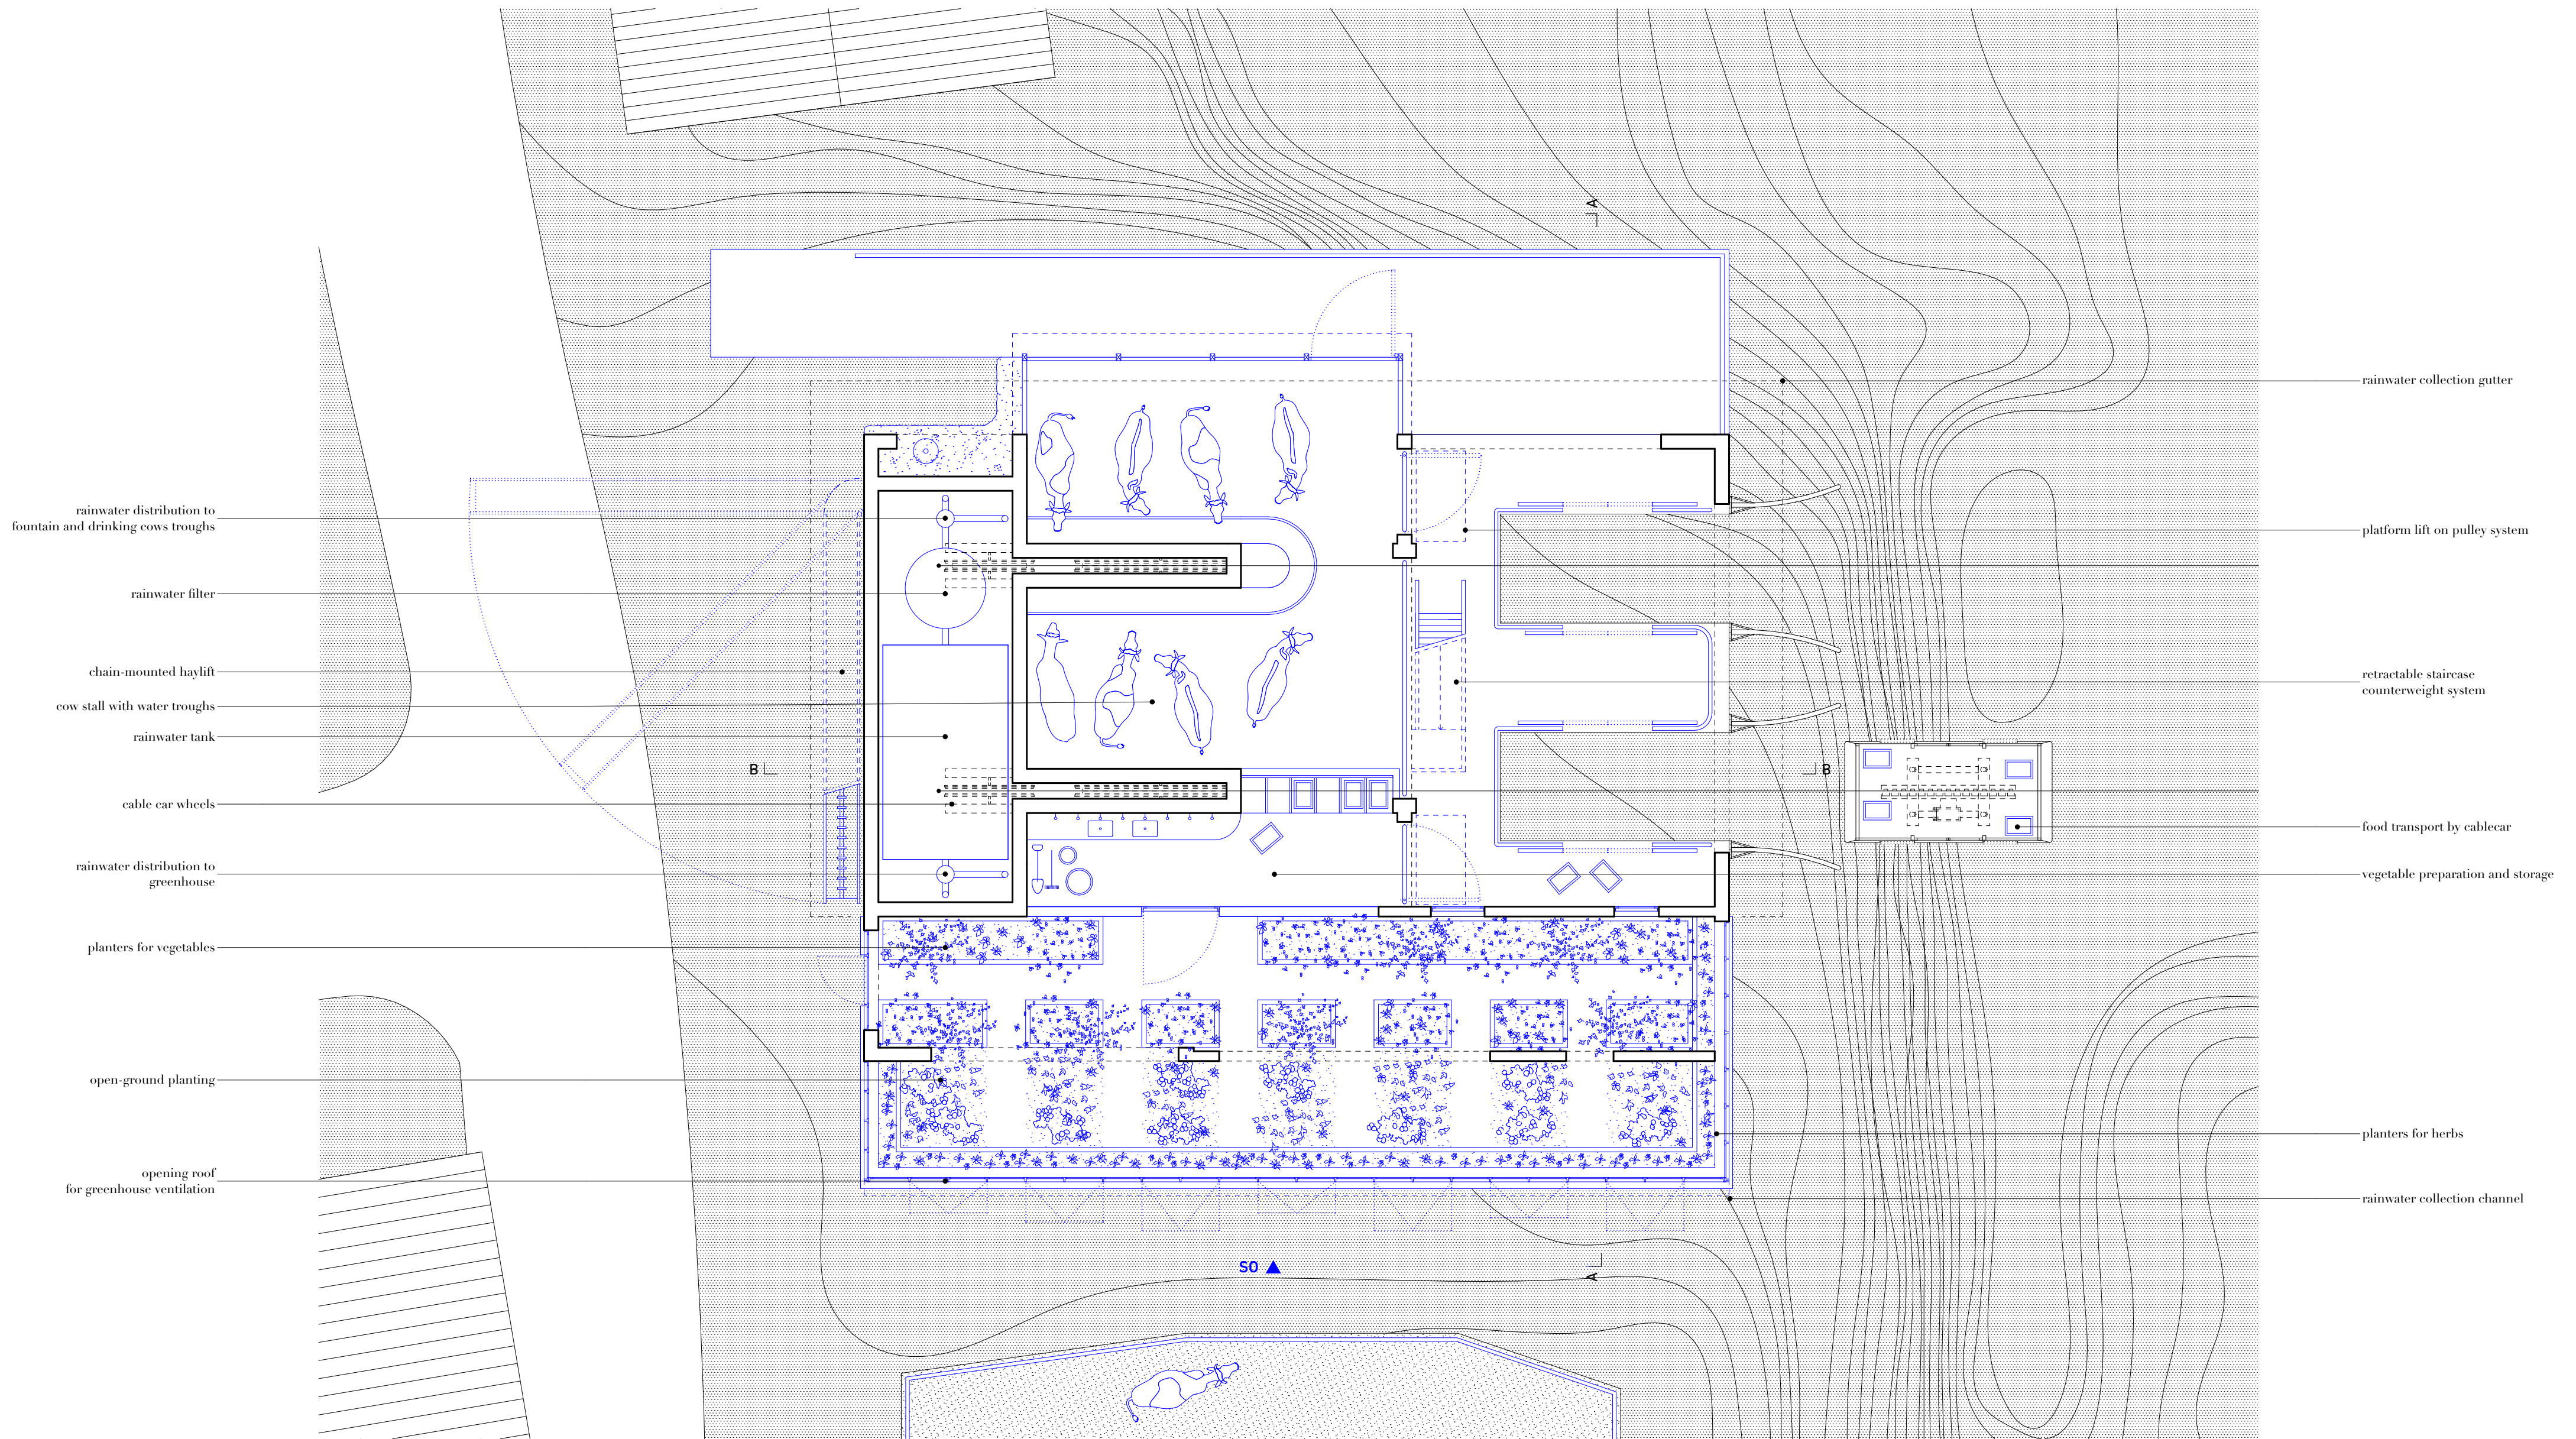


La Ray – Departure station
plan 1:100°
ground floor

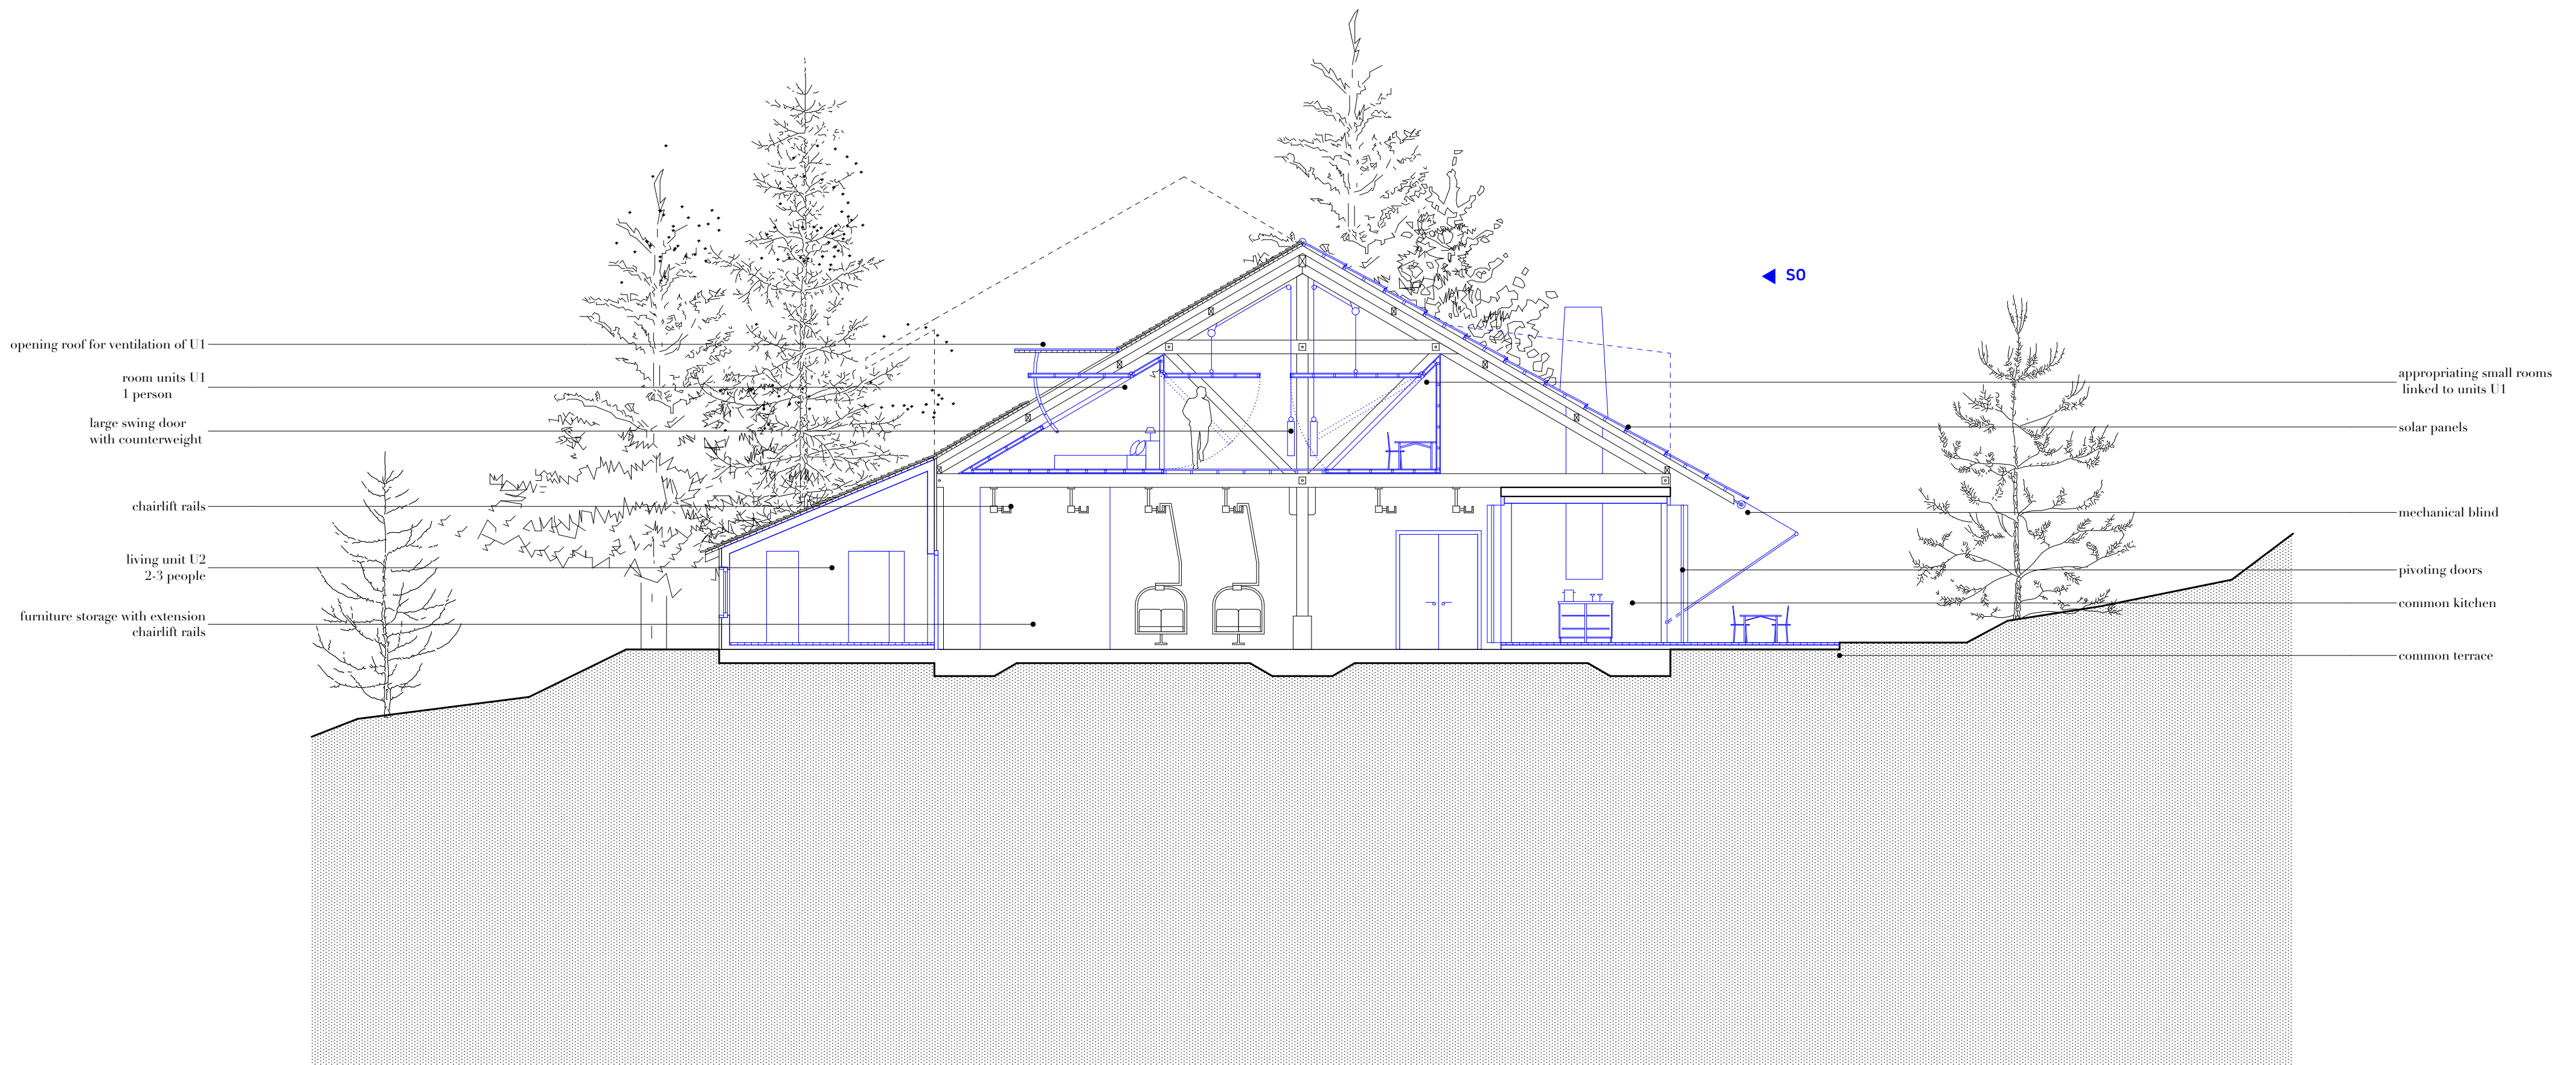


Praz Perron – Mid station
section 1.100"
AA

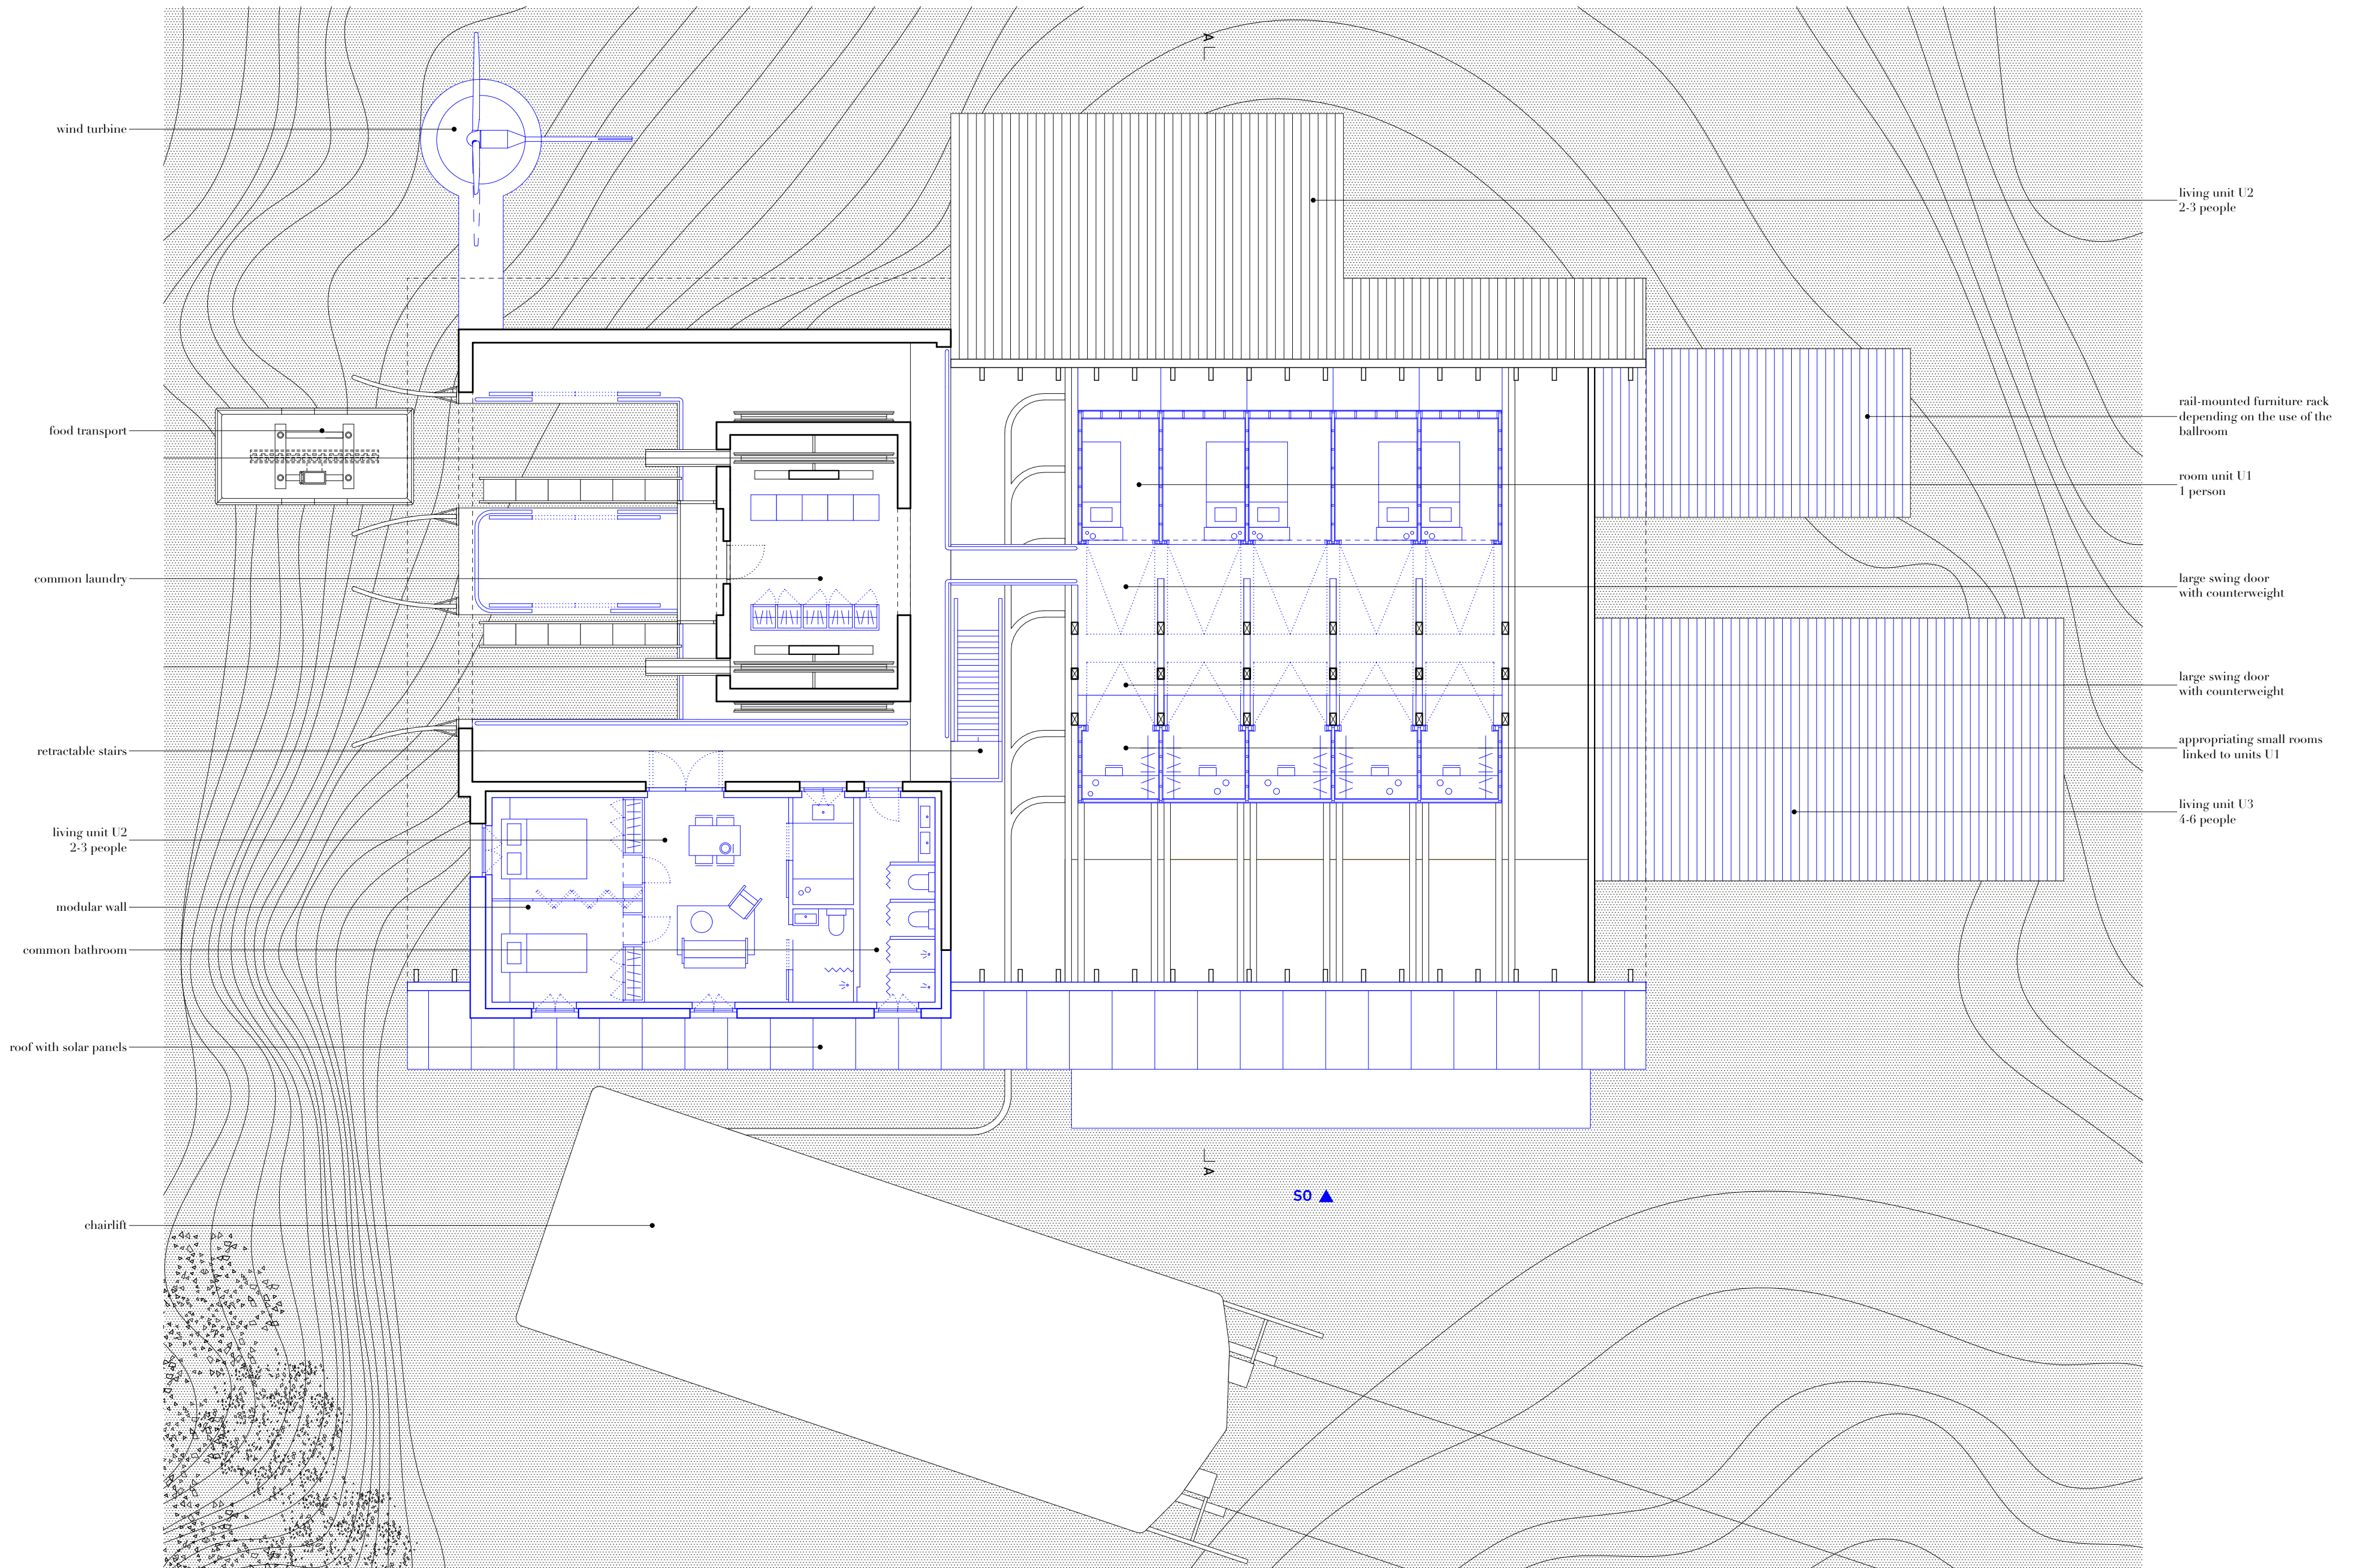

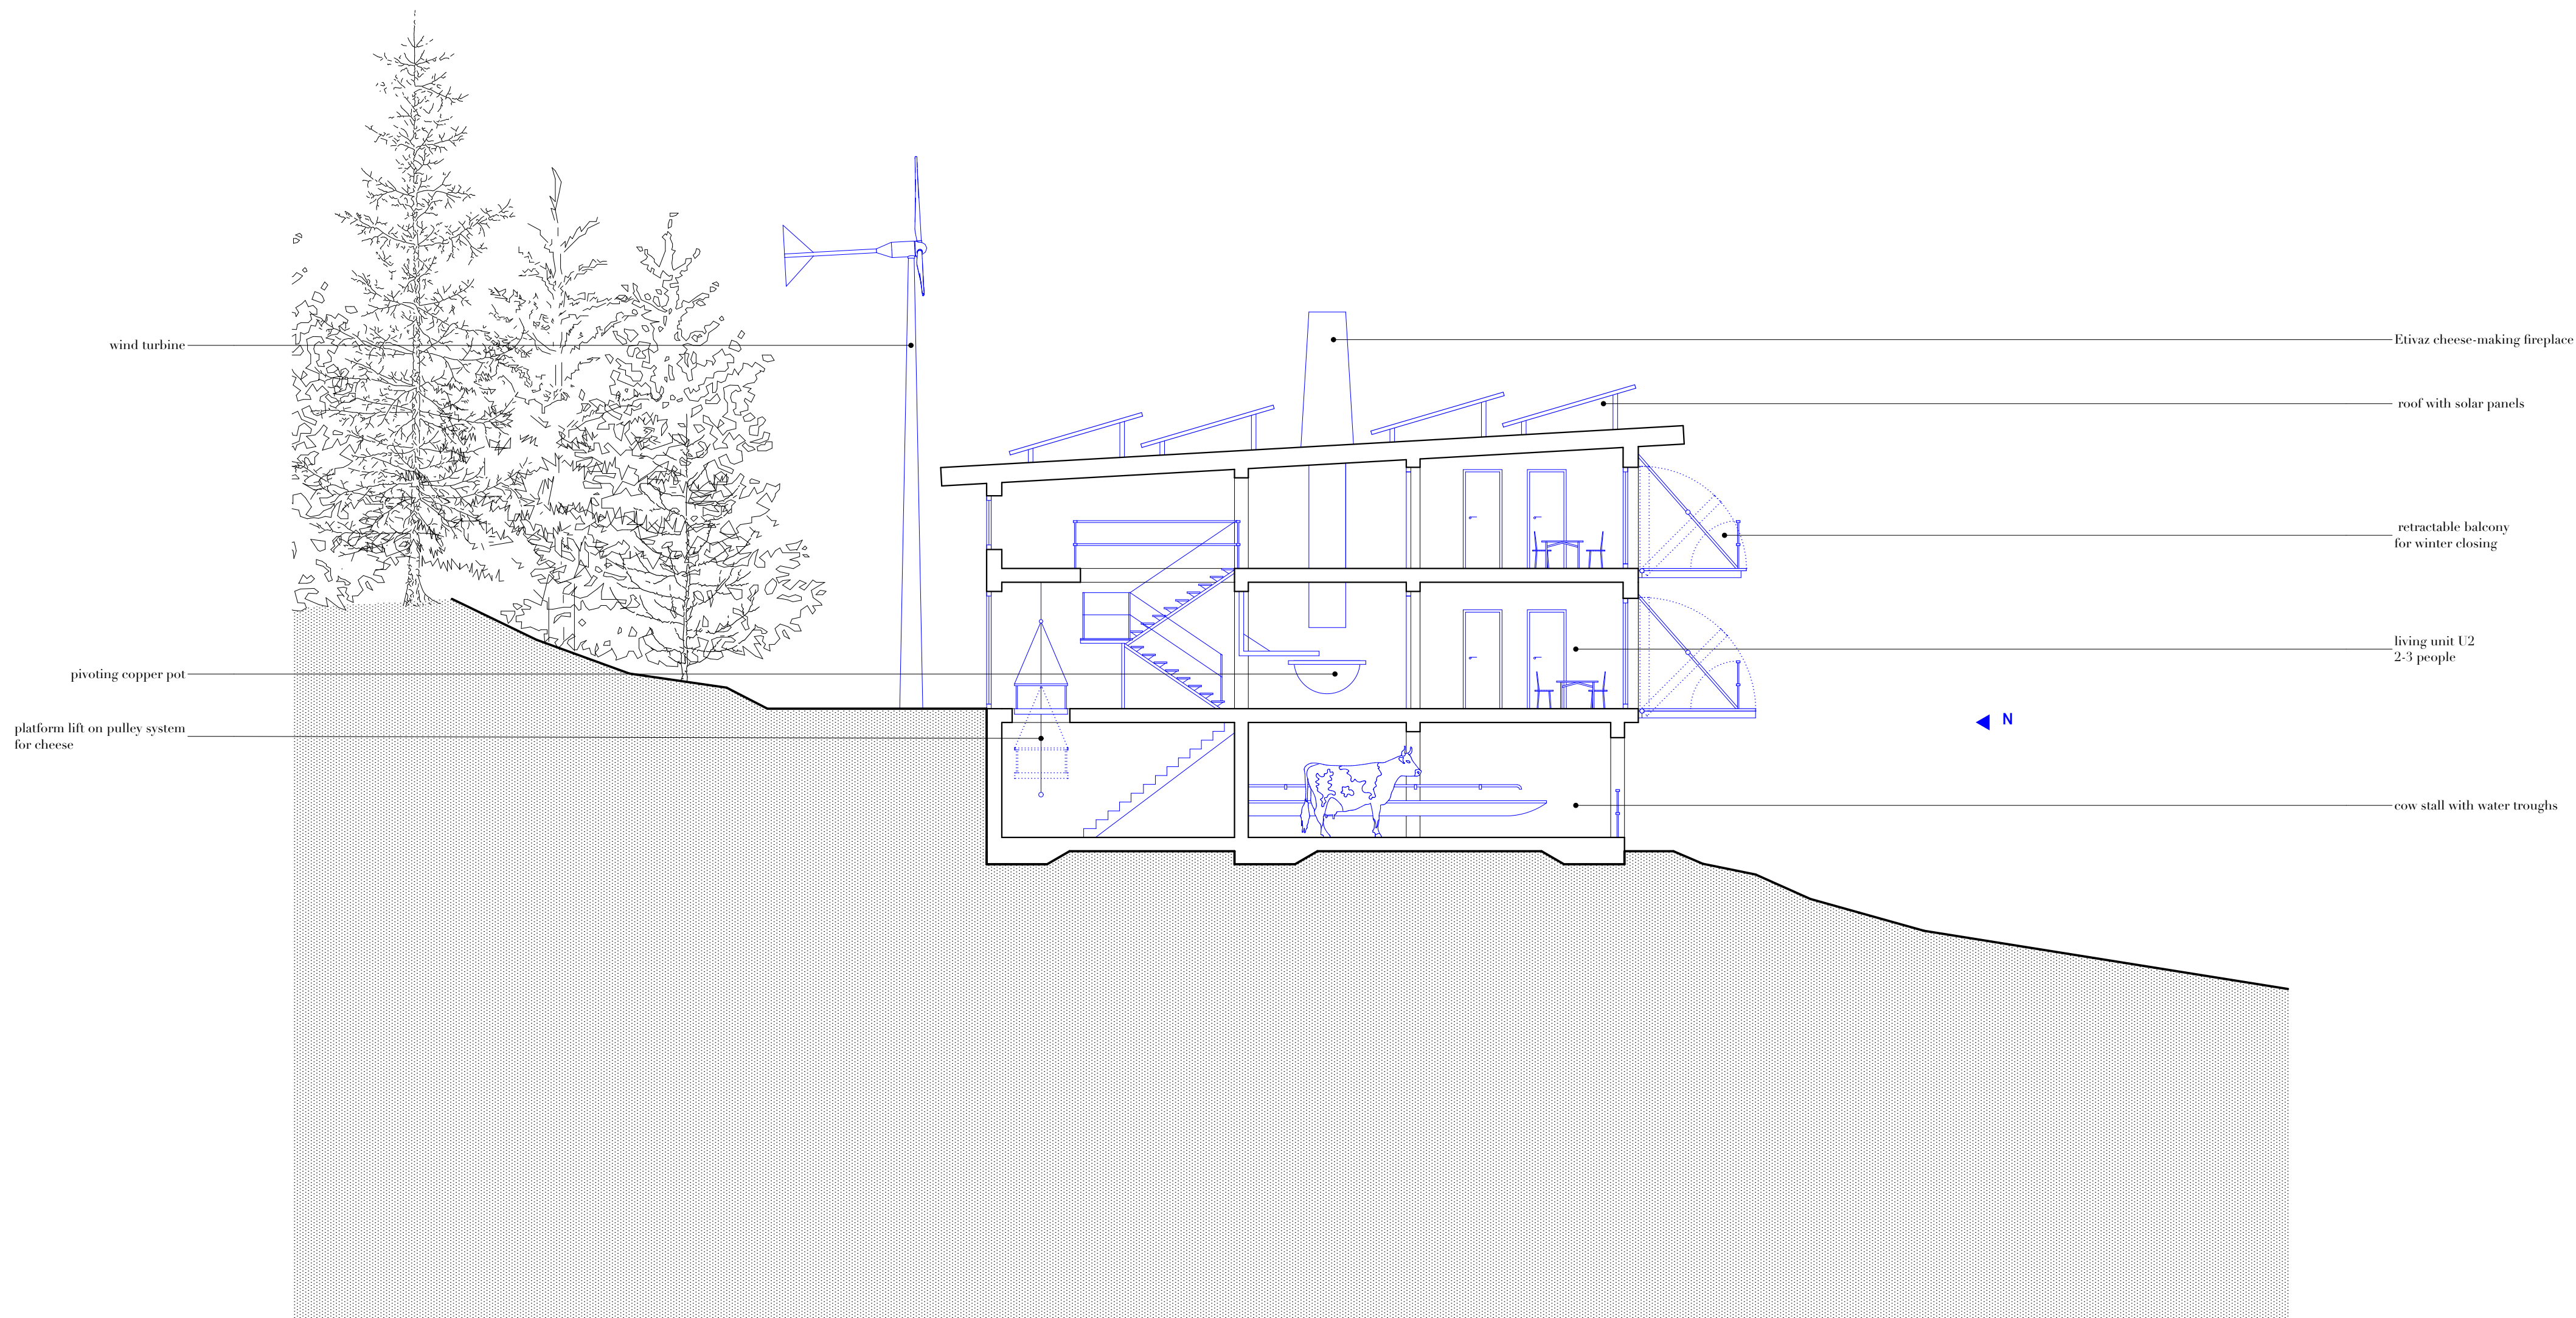

La Montagnette - Arrival station
section 1.100"
AA

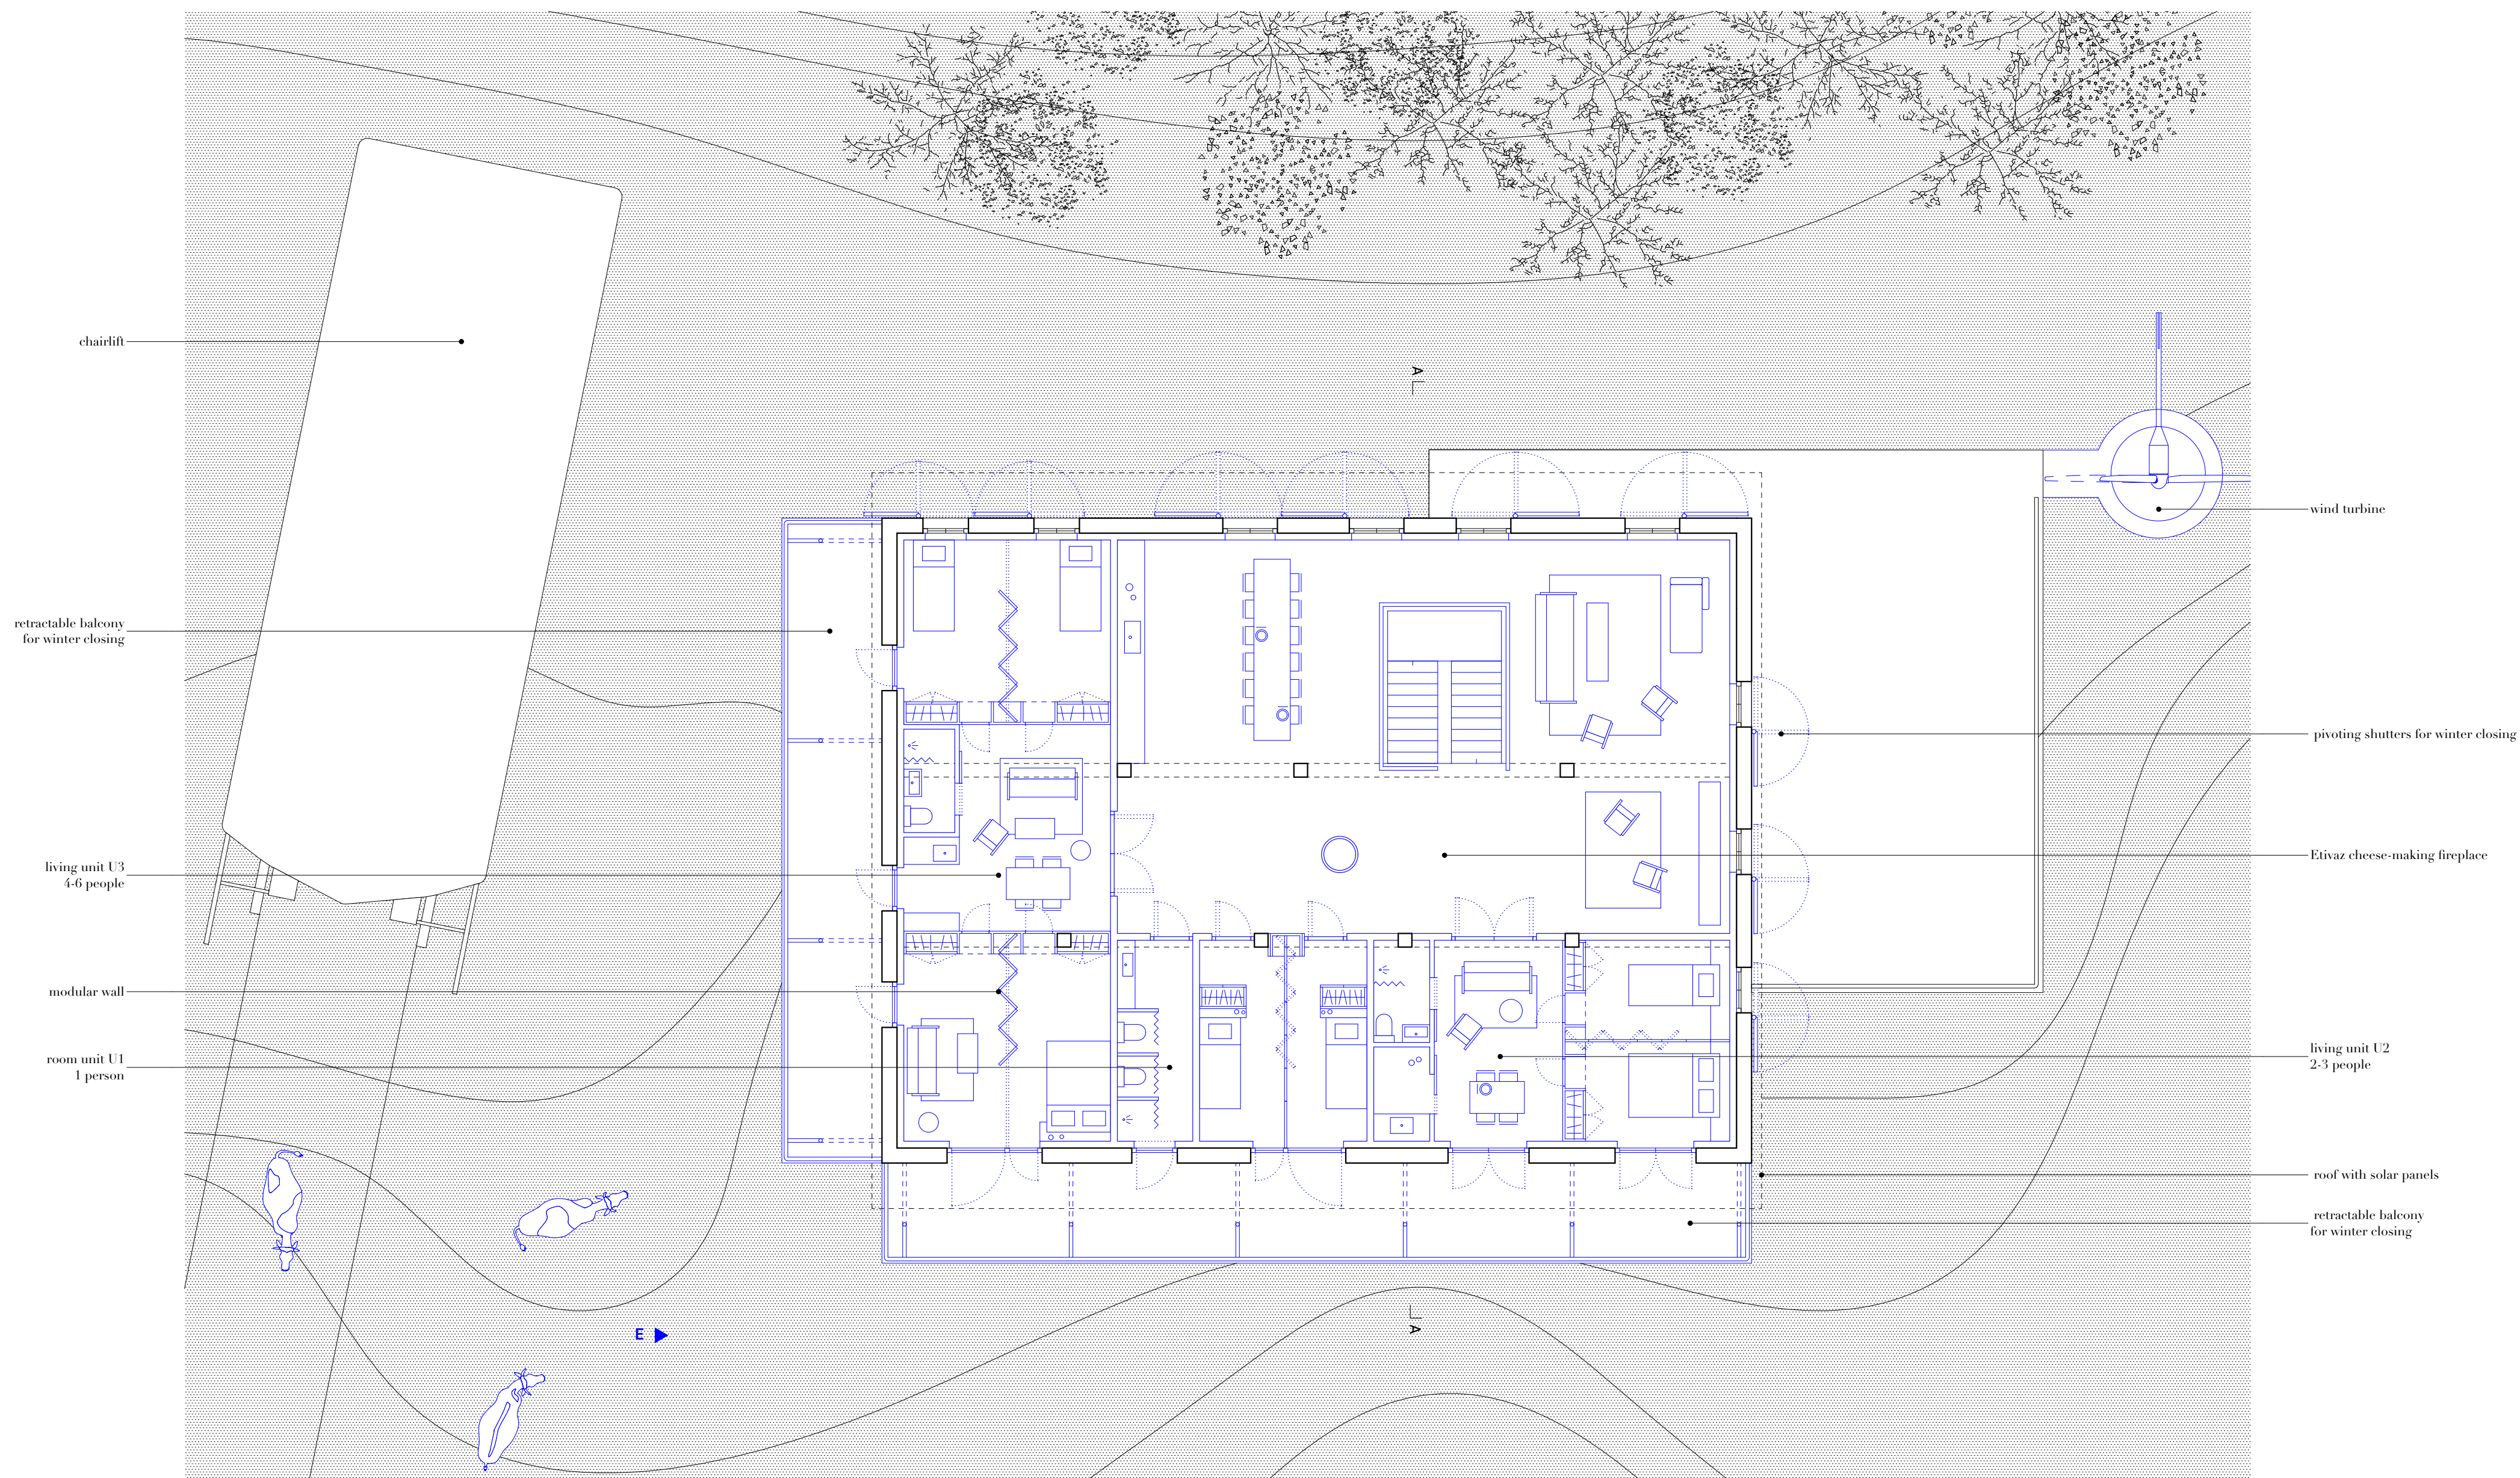

La Montagnette – Arrival station
plan 1:100°
first floor